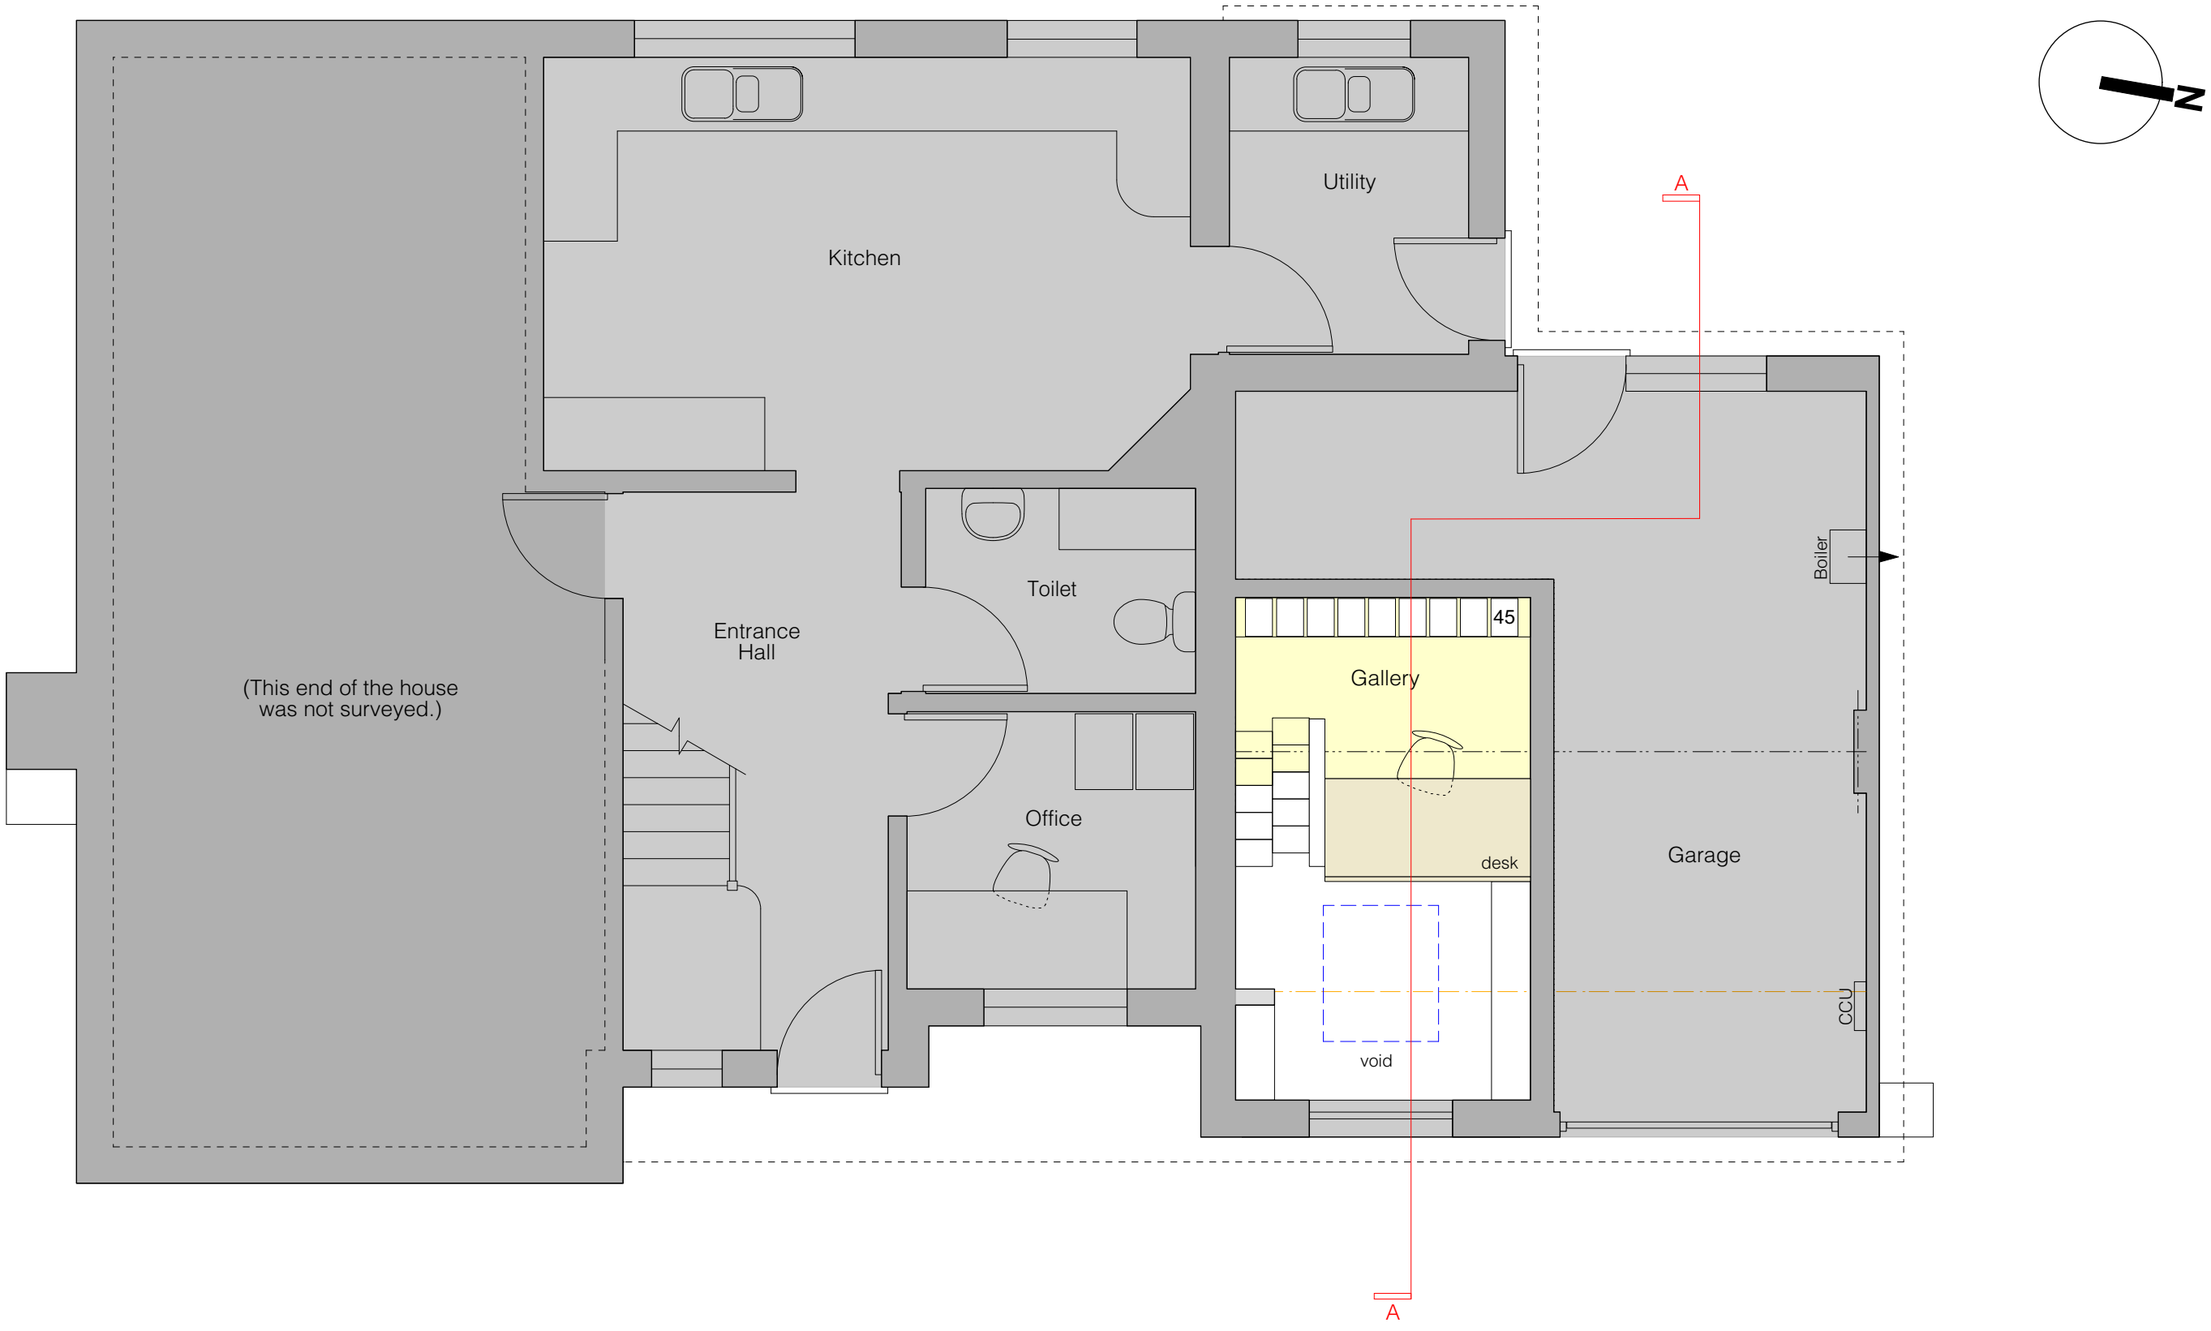

Scale : metres

0 1 2 3 4 5

Project	Drawing	Date	Scale on A3	Dwg No
14 Sylvan Lane, Hamble-le-Rice, Southampton, SO31 4QG	Scheme 2 First Floor Plan	28.10.16	1:50	1644.08

All dimensions to be checked not scaled | Ensure this is the current relevant drawing

© 2015 DUA Architecture - All Rights Reserved

DUA architecture LLP
8 Brearley House 278 Lymington Road Christchurch Dorset BH23 5ET
01425 278 252 architects@duastudio.com
www.duastudio.com www.newforesthouses.com