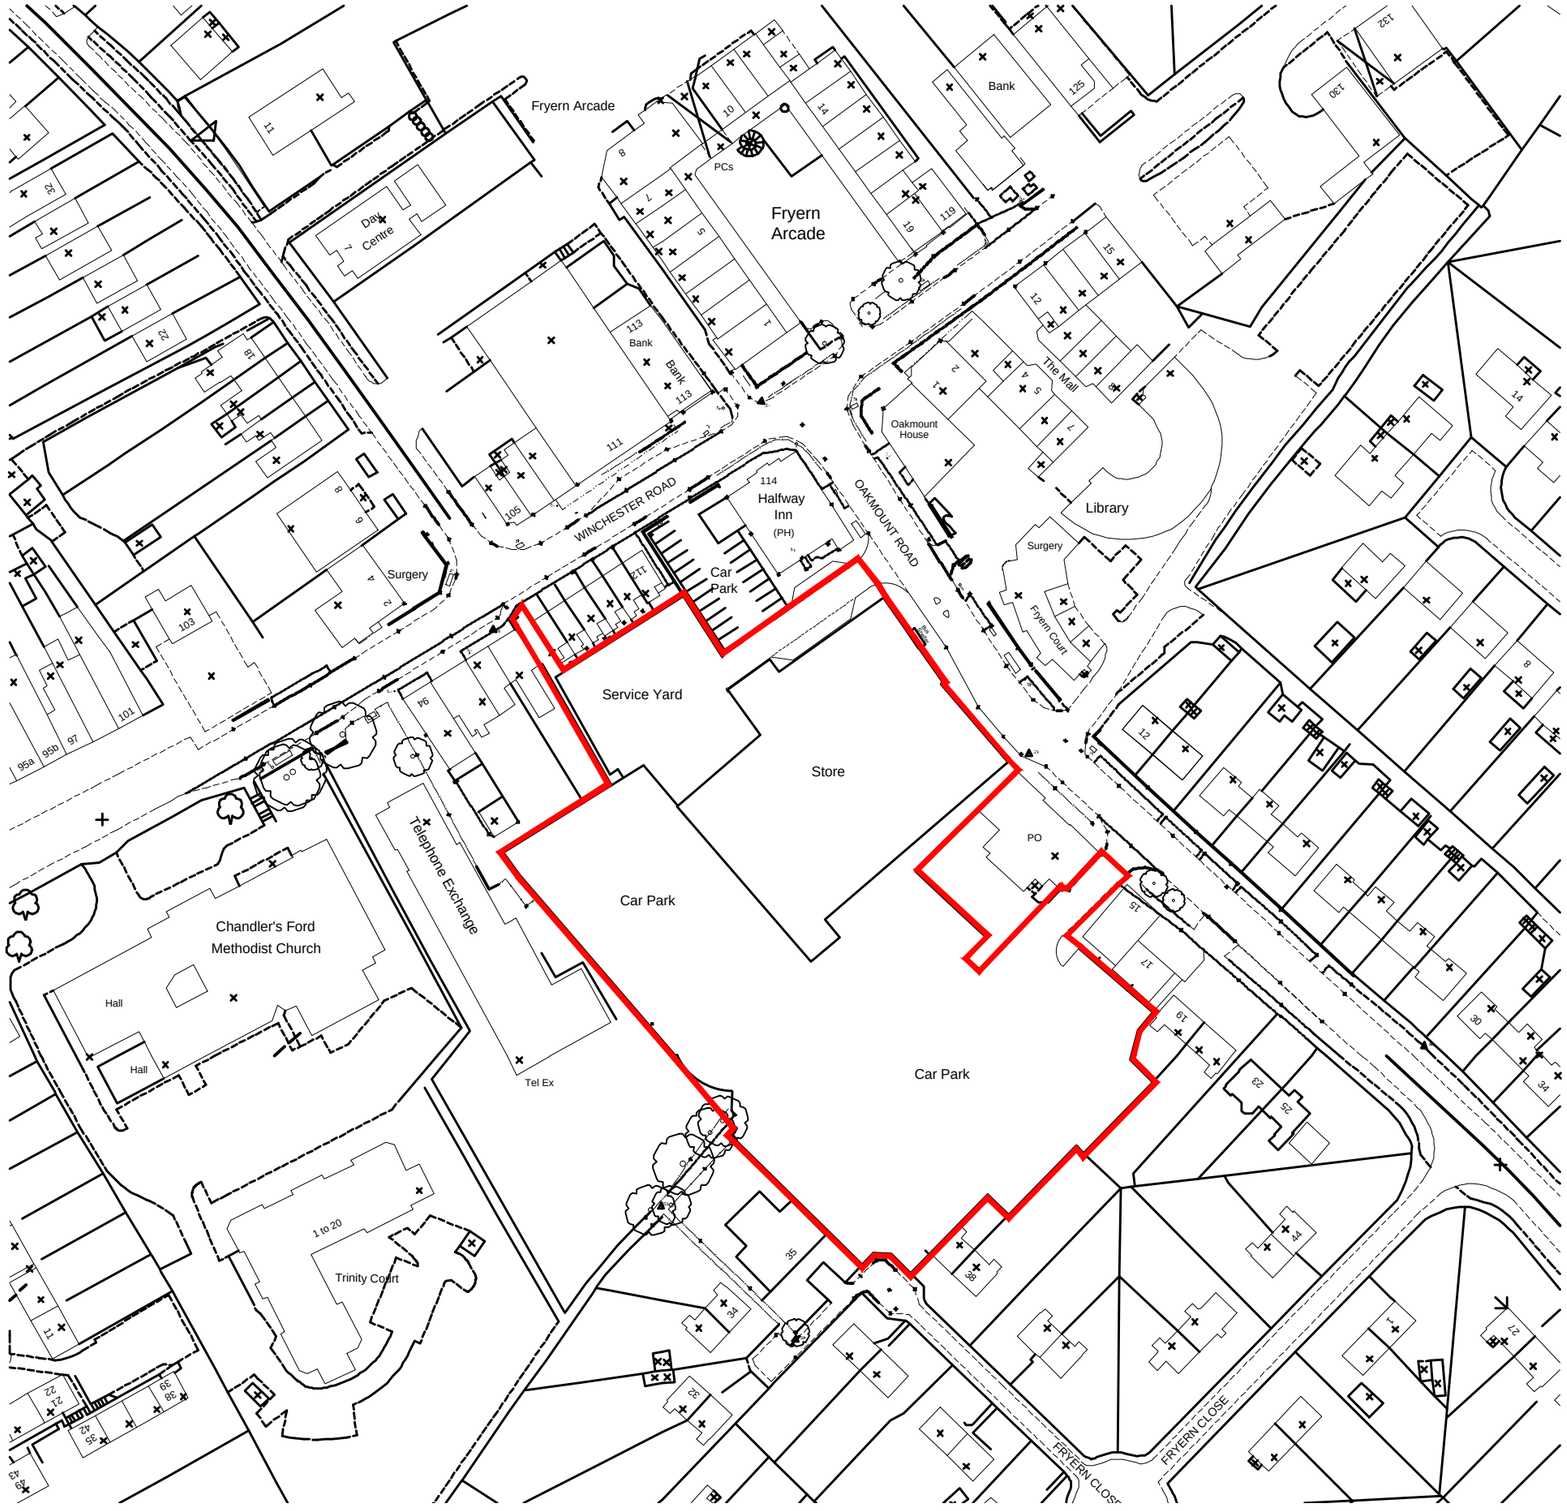

NOTES

PROJECT

WAITROSE CHANDLERS FORD 668
EXTERNAL ALTERATIONS

TITLE:

SITE LOCATION PLAN

DRAWING NO:	REV:
16-068-AZ(P)-020	-

SCALE @ A3	BY:	CHK:	DATE:
1:1250	GV	MH	10.11.16

XREFS USED IN THIS DRAWING:

INFORMATION

B+R ARCHITECTS

20 Shepherdess Walk,
London N1 7LB
T 020 3227 0800 E design@bandr-arch.com
www.bandr-arch.com

THE COPYRIGHT OF THIS DRAWING OR PART THEREOF BELONGS TO BAMBER & REDDAN ARCHITECTS LTD. CONTRACTOR TO CHECK ALL DIMENSIONS PRIOR TO COMMENCING WORK.