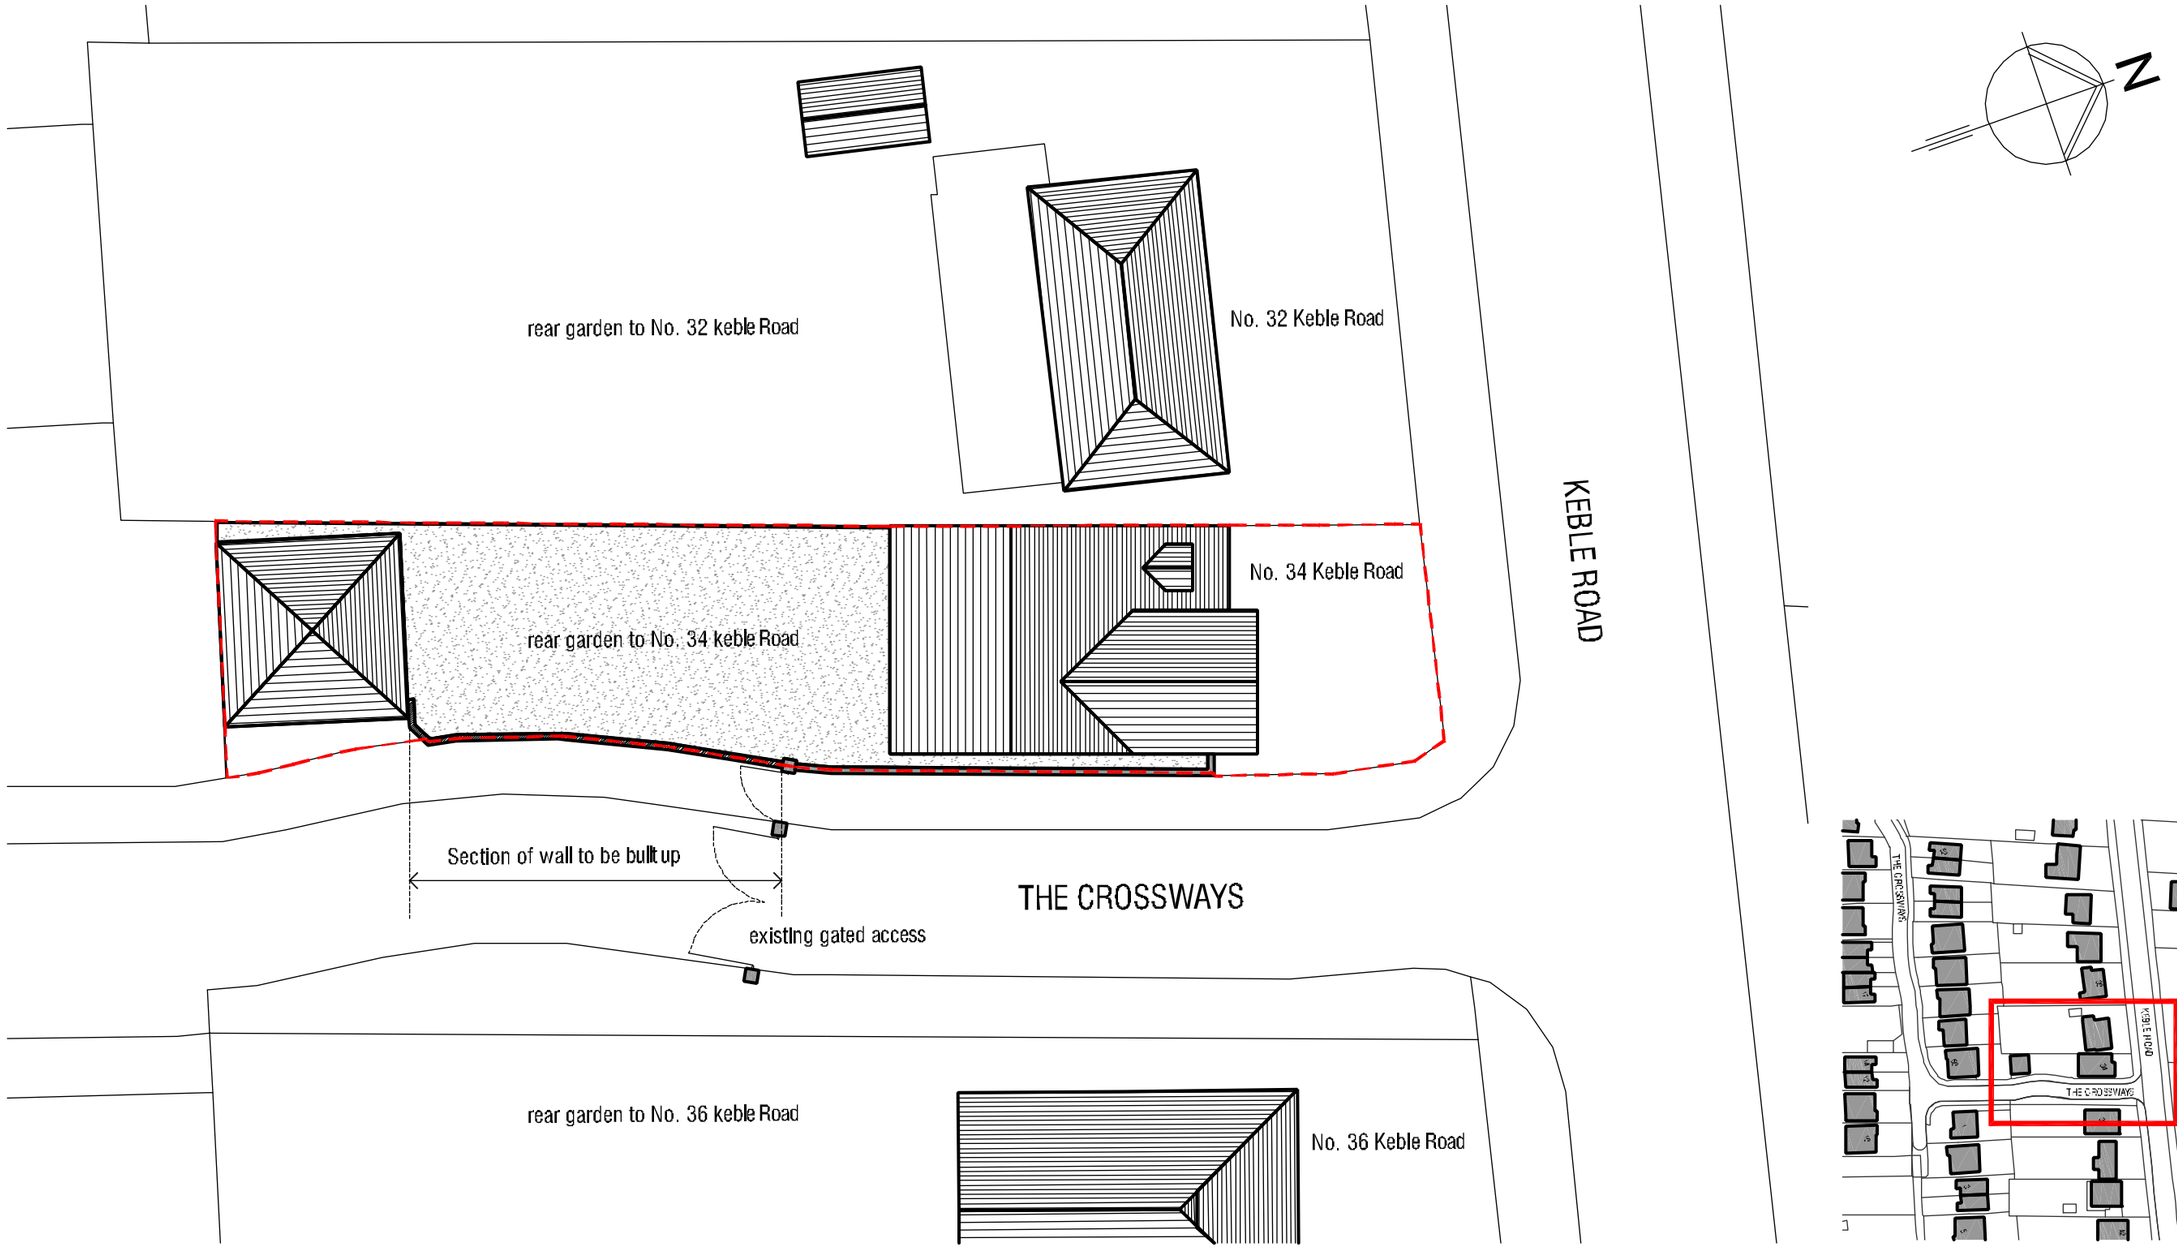

Site Plan

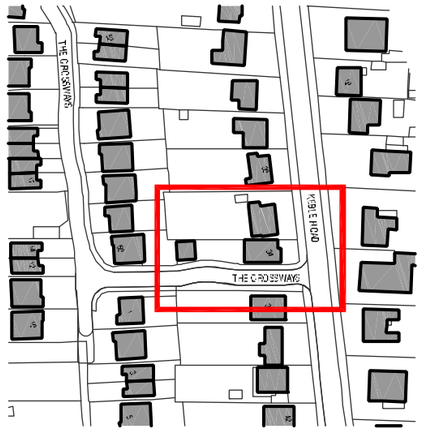

Key Plan (nts)

Rev	Date	Description	By	Ckd
REVISIONS				

FOR PLANNING

CLIENT: HIGHWOOD CONSTRUCTION

TITLE:
34 Keble Road
Chandlers Ford
Proposed Alterations to Boundary Wall
Proposed Site Plan

Scale @ A3: 1:200
Date: March 2013
Drawn by: CW
Checked by:
Drawing No. 11.141.200
Revision: -

HGP ARCHITECTS
FURZEHALL FARM, WICKHAM ROAD
FAREHAM, HAMPSHIRE, PO16 7JH
T: 01329 283 225
F: 01329 237 004
E: EMAIL@HGP-ARCHITECTS.CO.UK
W: WWW.HGP-ARCHITECTS.CO.UK

HGP Architects Ltd.
Copyright Reserved.
Check dims. on site.