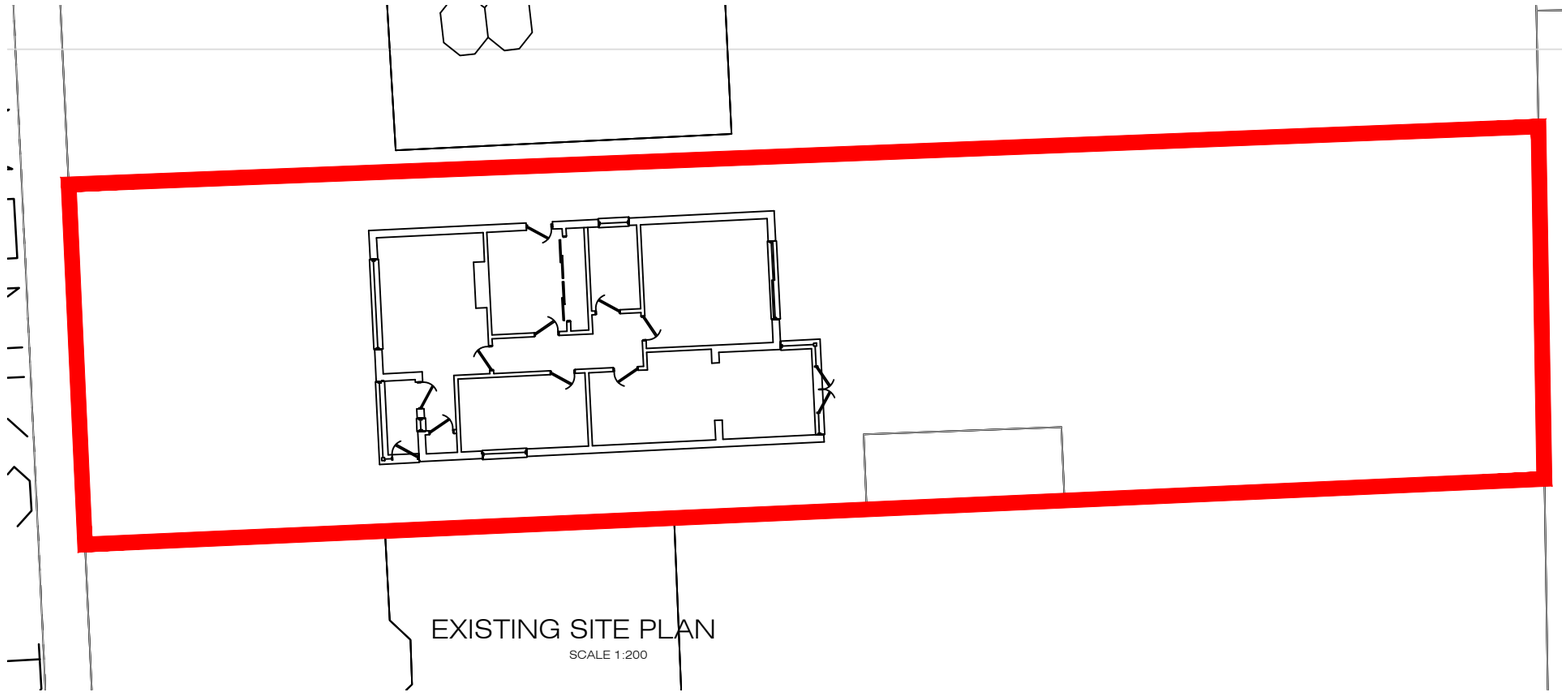

EXISTING SITE PLAN
SCALE 1:200

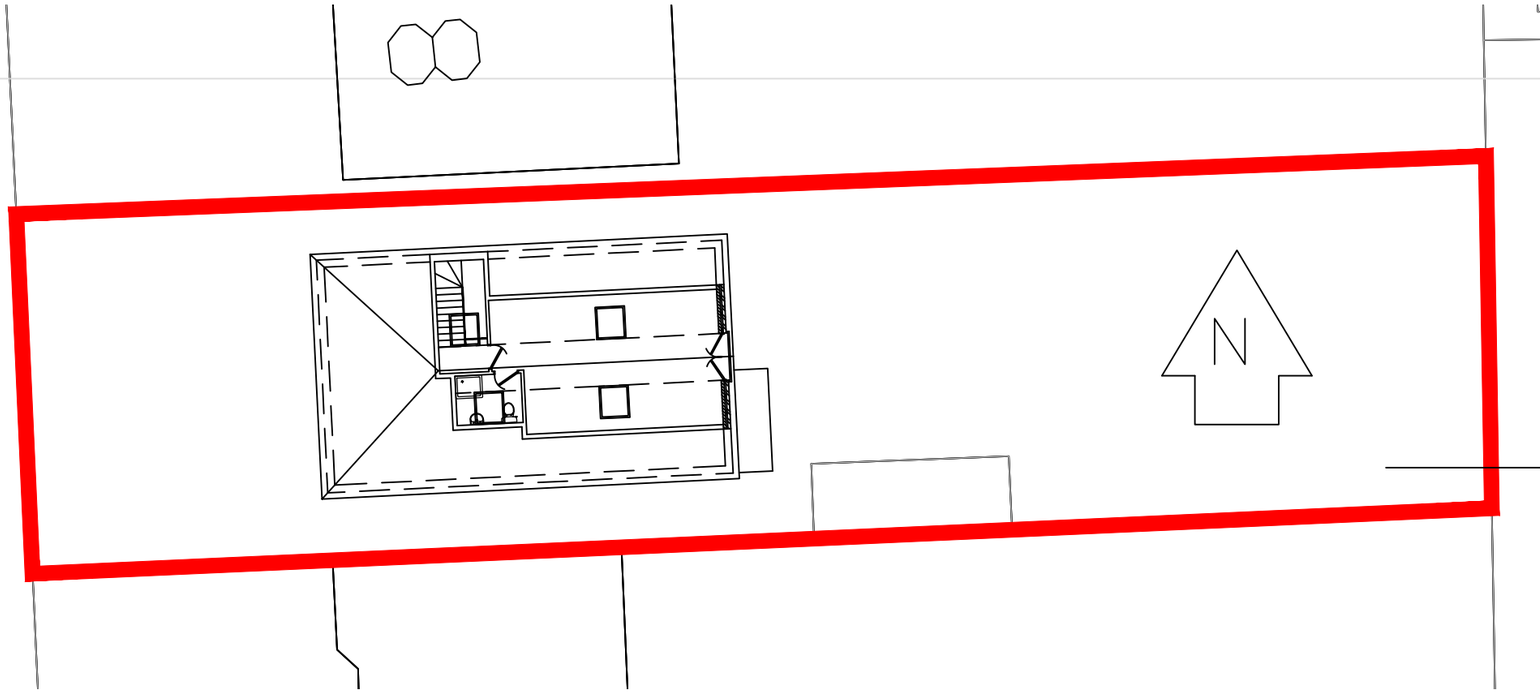

TEMPORARY LOCATION OF TOURING CARAVAN FOR DOMESTIC USE DURING CONSTRUCTION PERIOD ONLY.

PROPOSED SITE PLAN
SCALE 1:200



SITE LOCATION PLAN
SCALE 1:1250

? Crown Copyright 2008. All rights reserved. Licence number 100020449

SCALE BAR

0 1 2 3 4 5 6 7 8 9 10m 1:100 @ A3

0 1 2 3 4 5m 1:50 @ A3

NOTES

1. This drawing is the copyright of PBM Architectural Designs and may not be copied, altered or reproduced in any way whatsoever neither passed to a third party without their written authority.
2. Dimensions to be checked on site prior to commencing any works. Any discrepncies should reported to the project Architect immediately.
3. Do not scale.
4. If in doubt ask.

REVISIONS
A 14/11/13 ISSUED FOR APPROVAL

PROJECT
PROPOSED LOFT CONVERSION
AT 27 MONKS BROOK CLOSE
EASTLEIGH
HAMPSHIRE

DRG. TITLE
SITE & LOCATION PLANS

DRAWN	SCALE	DATE
PBM	1:200/1250	NOV. 2013

CLIENT
MR & MRS CULLUP

DRG No.
CULLUP-05

REVISIONS
REV. A

PBM Architectural Designs

8 Sandilands Way
Hythe
Southampton
Hampshire
SO45 3HH
Tel:- 02380 879071
Fax:- 02380 879071
Mobile:- 07891 626 863
e-mail:- paul.morgan70@btinternet.com