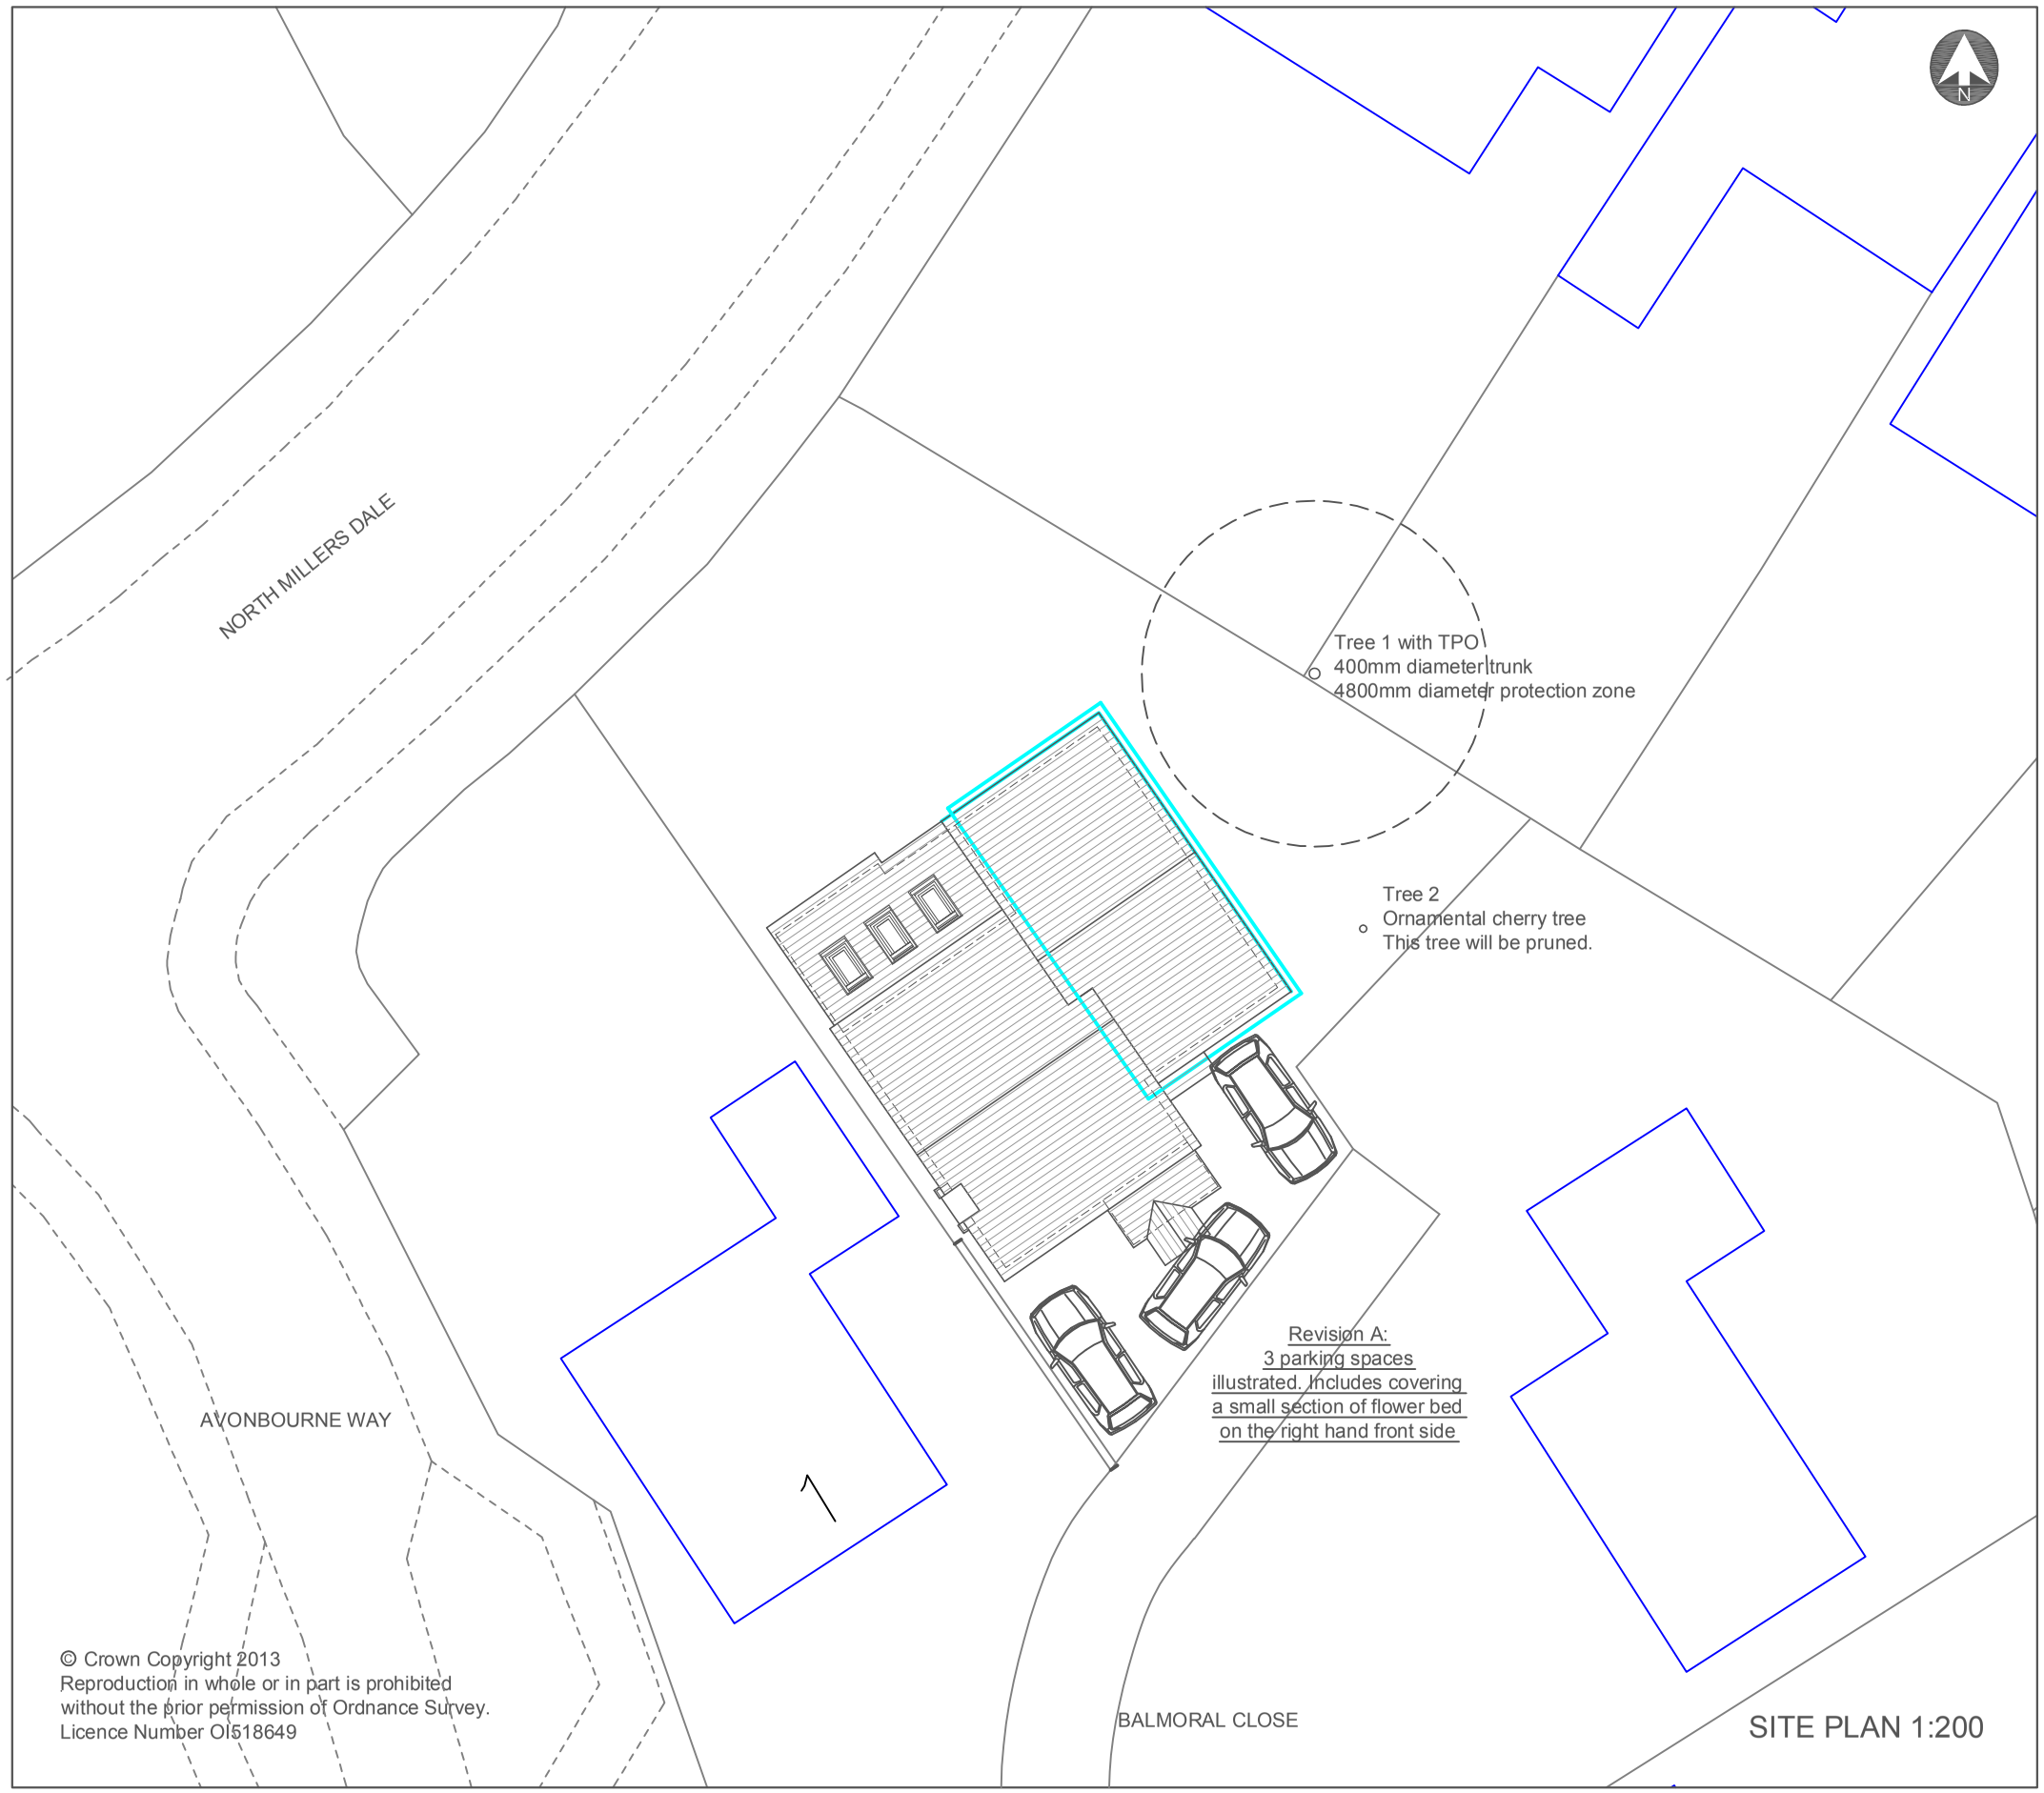

© Crown Copyright 2013
Reproduction in whole or in part is prohibited
without the prior permission of Ordnance Survey.
Licence Number OI518649

0 1 2 3 4 6 8 10 12 14 16 18 20

Scale Metres 1:200

Drawing by:

unsted design

3D Computer Aided
Architectural Design

Unsted Design Ltd
16 Hazel Close,
Chandlers Ford,
EASTLEIGH,
SO53 5RF.

Tel: 023 80274720
Fax: 023 8027 4720
Email: info@UnstedDesign.co.uk
Web Site: www.UnstedDesign.co.uk
Company Number 8013235

Legend

New Work Outline

Utilities/Highways/Enviroment: It is the responsibility of the client or their contractor to liaise with Utility Providers, Highways Authority's and Enviroment Agency and to ensure that all approvals are in place unless Unsted Design Ltd have been given written instructions to act your behalf.

Dimensions: All dimensions to be checked on site prior to the commencement of any work. Do not scale from this drawing for construction purposes.

Copyright: The copyright for this drawing remains the property of Unsted Design. It cannot be copied, altered or reproduced in any form without the writen consent of Unsted Design Ltd. It cannot be passed to a third party without the written consent of Unsted Design Ltd.

Party Wall Agreements: It is the sole responsibility of the building owner or their contractor to draw up any agreements or notices required to comply with the Party Wall Act. This drawing does not guarantee the position of the boundary.

Client: MR AND MRS MOON
Project Address: 2 BALMORAL CLOSE
CHANDLERS FORD
EASTLEIGH
SO53 1TG

Drawing Contents: BLOCK PLAN

Purpose: PLANNING APPLICATION
Scale: 1:200
Date: 16th March 2013 *Drawn by:* MKU

Revision: A Illustation of 3 parking spaces.

Drawing Number	Client	Status	Project Number	Sheet size
005	MOON		BP-47412	A3