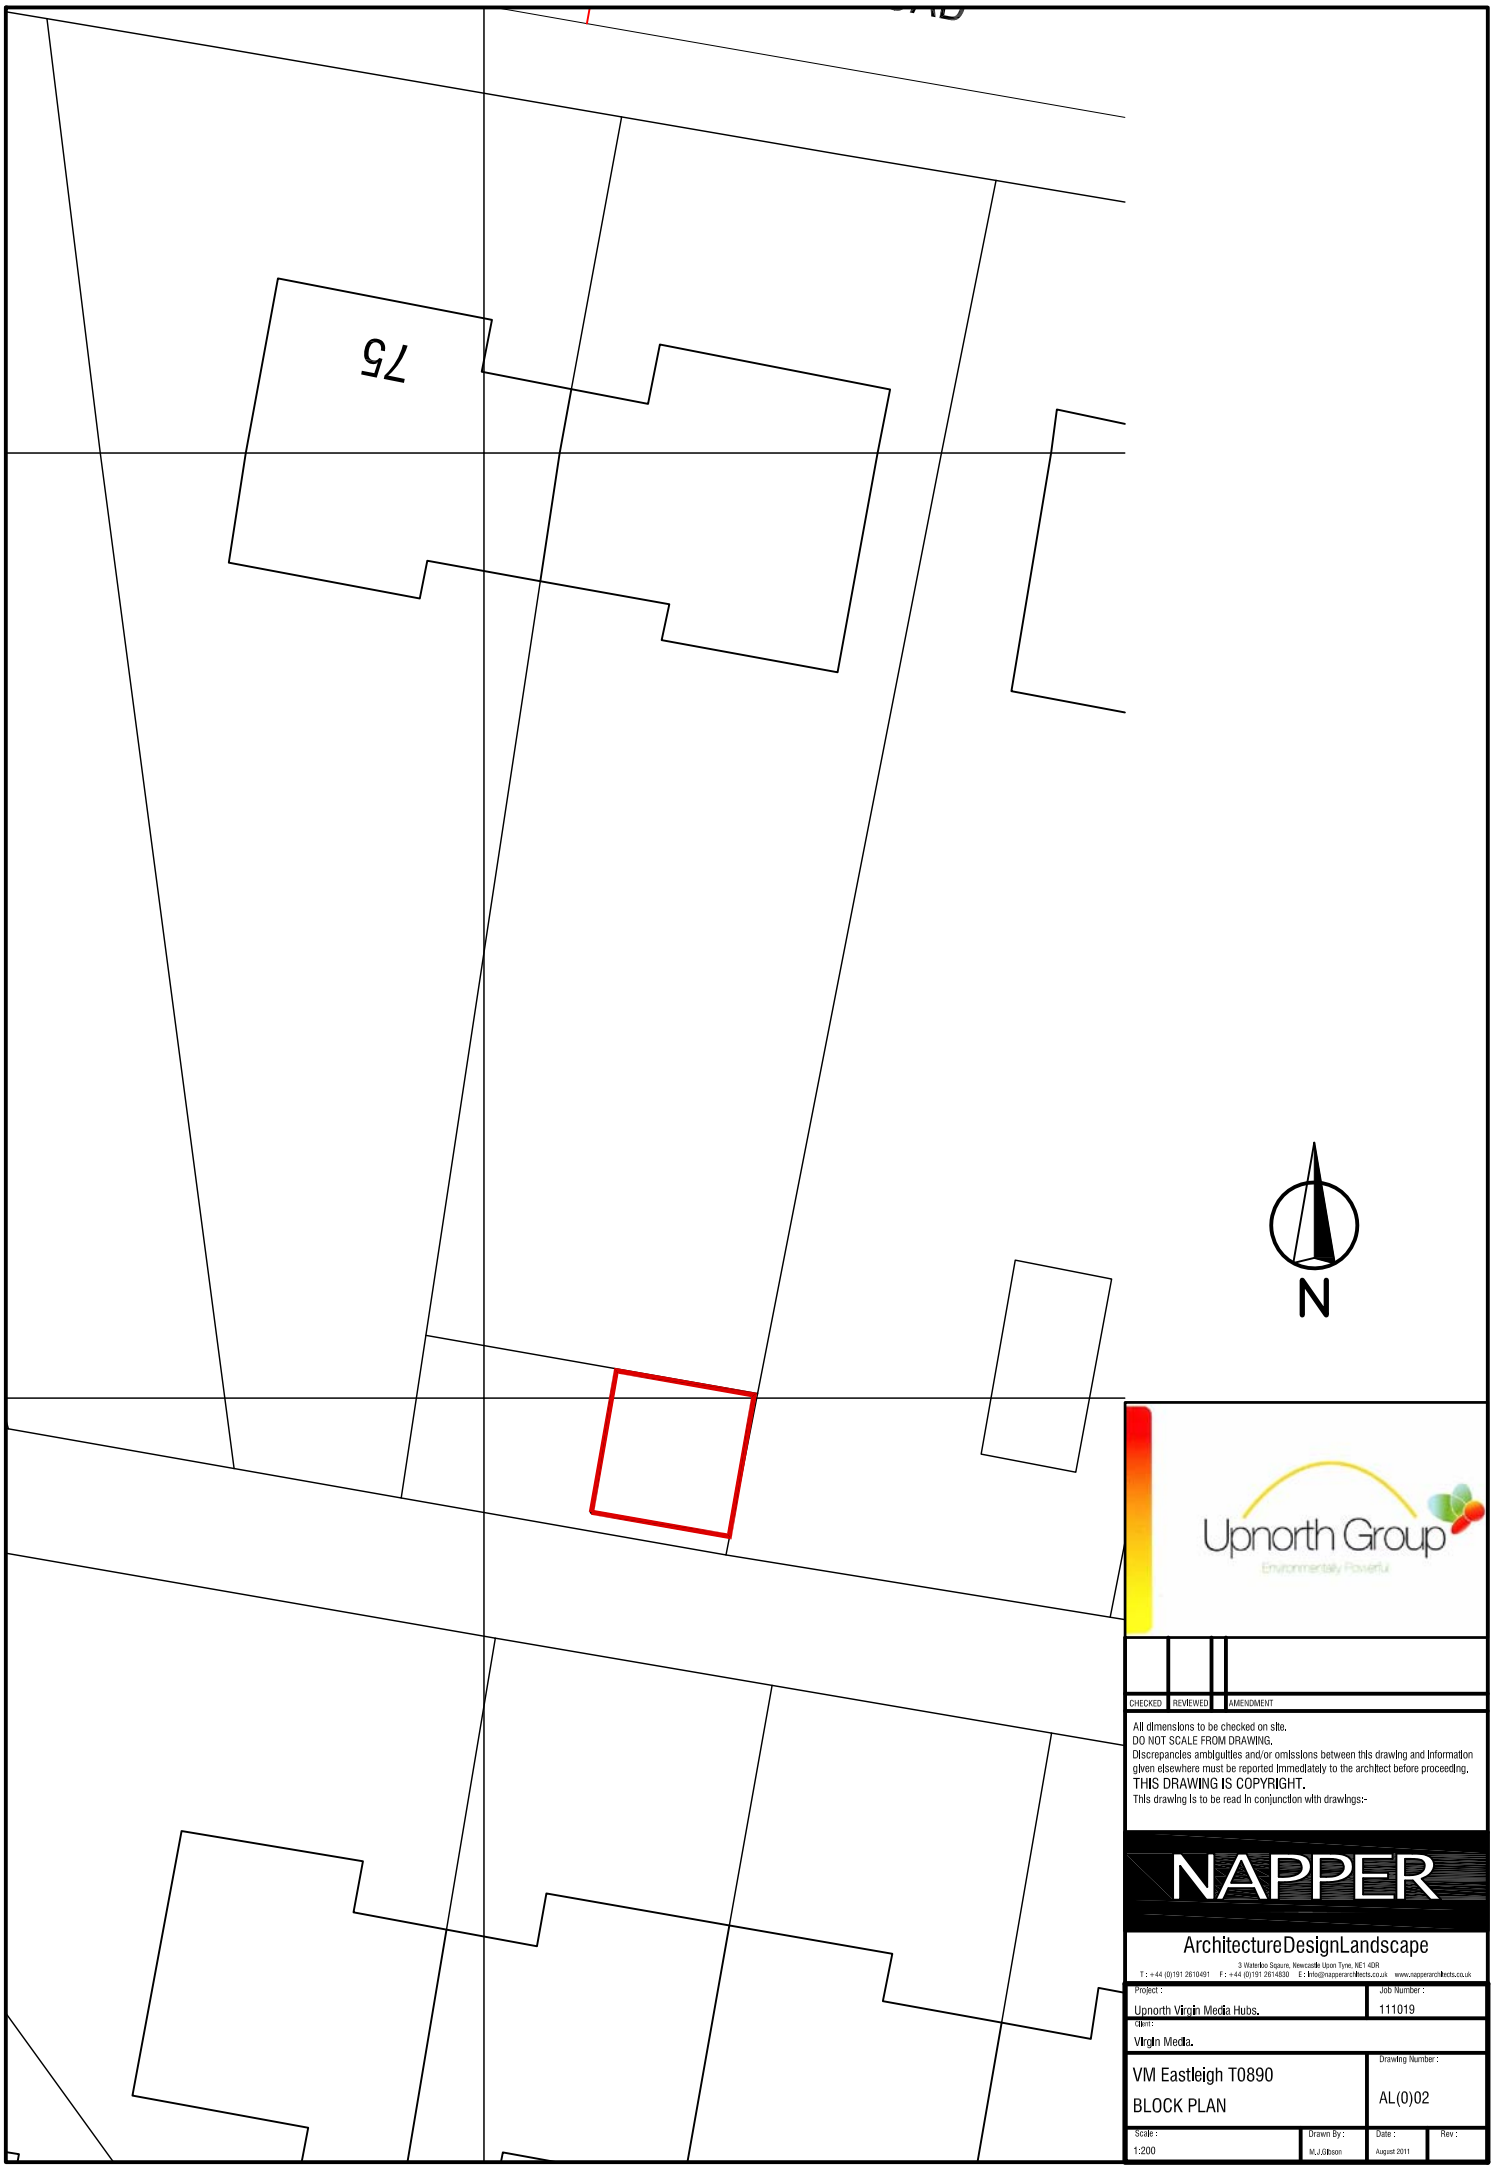

Upnorth Group
Environmentally Powerful

CHECKED	REVIEWED	AMENDMENT

All dimensions to be checked on site.
DO NOT SCALE FROM DRAWING.
Discrepancies ambiguities and/or omissions between this drawing and information given elsewhere must be reported immediately to the architect before proceeding.
THIS DRAWING IS COPYRIGHT.
This drawing is to be read in conjunction with drawings:-

NAPPER

ArchitectureDesignLandscape

3 Waterloo Square, Newcastle Upon Tyne, NE1 4DR
T : +44 (0)191 2610491 F : +44 (0)191 2614830 E : info@napperarchitects.co.uk www.napperarchitects.co.uk

Project :	Job Number :
Upnorth Virgin Media Hubs.	111019
Client : Virgin Media.	
VM Eastleigh T0890 BLOCK PLAN	Drawing Number : AL(0)02

Scale :	Drawn By :	Date :	Rev :
1:200	M.J.Gibson	August 2011	