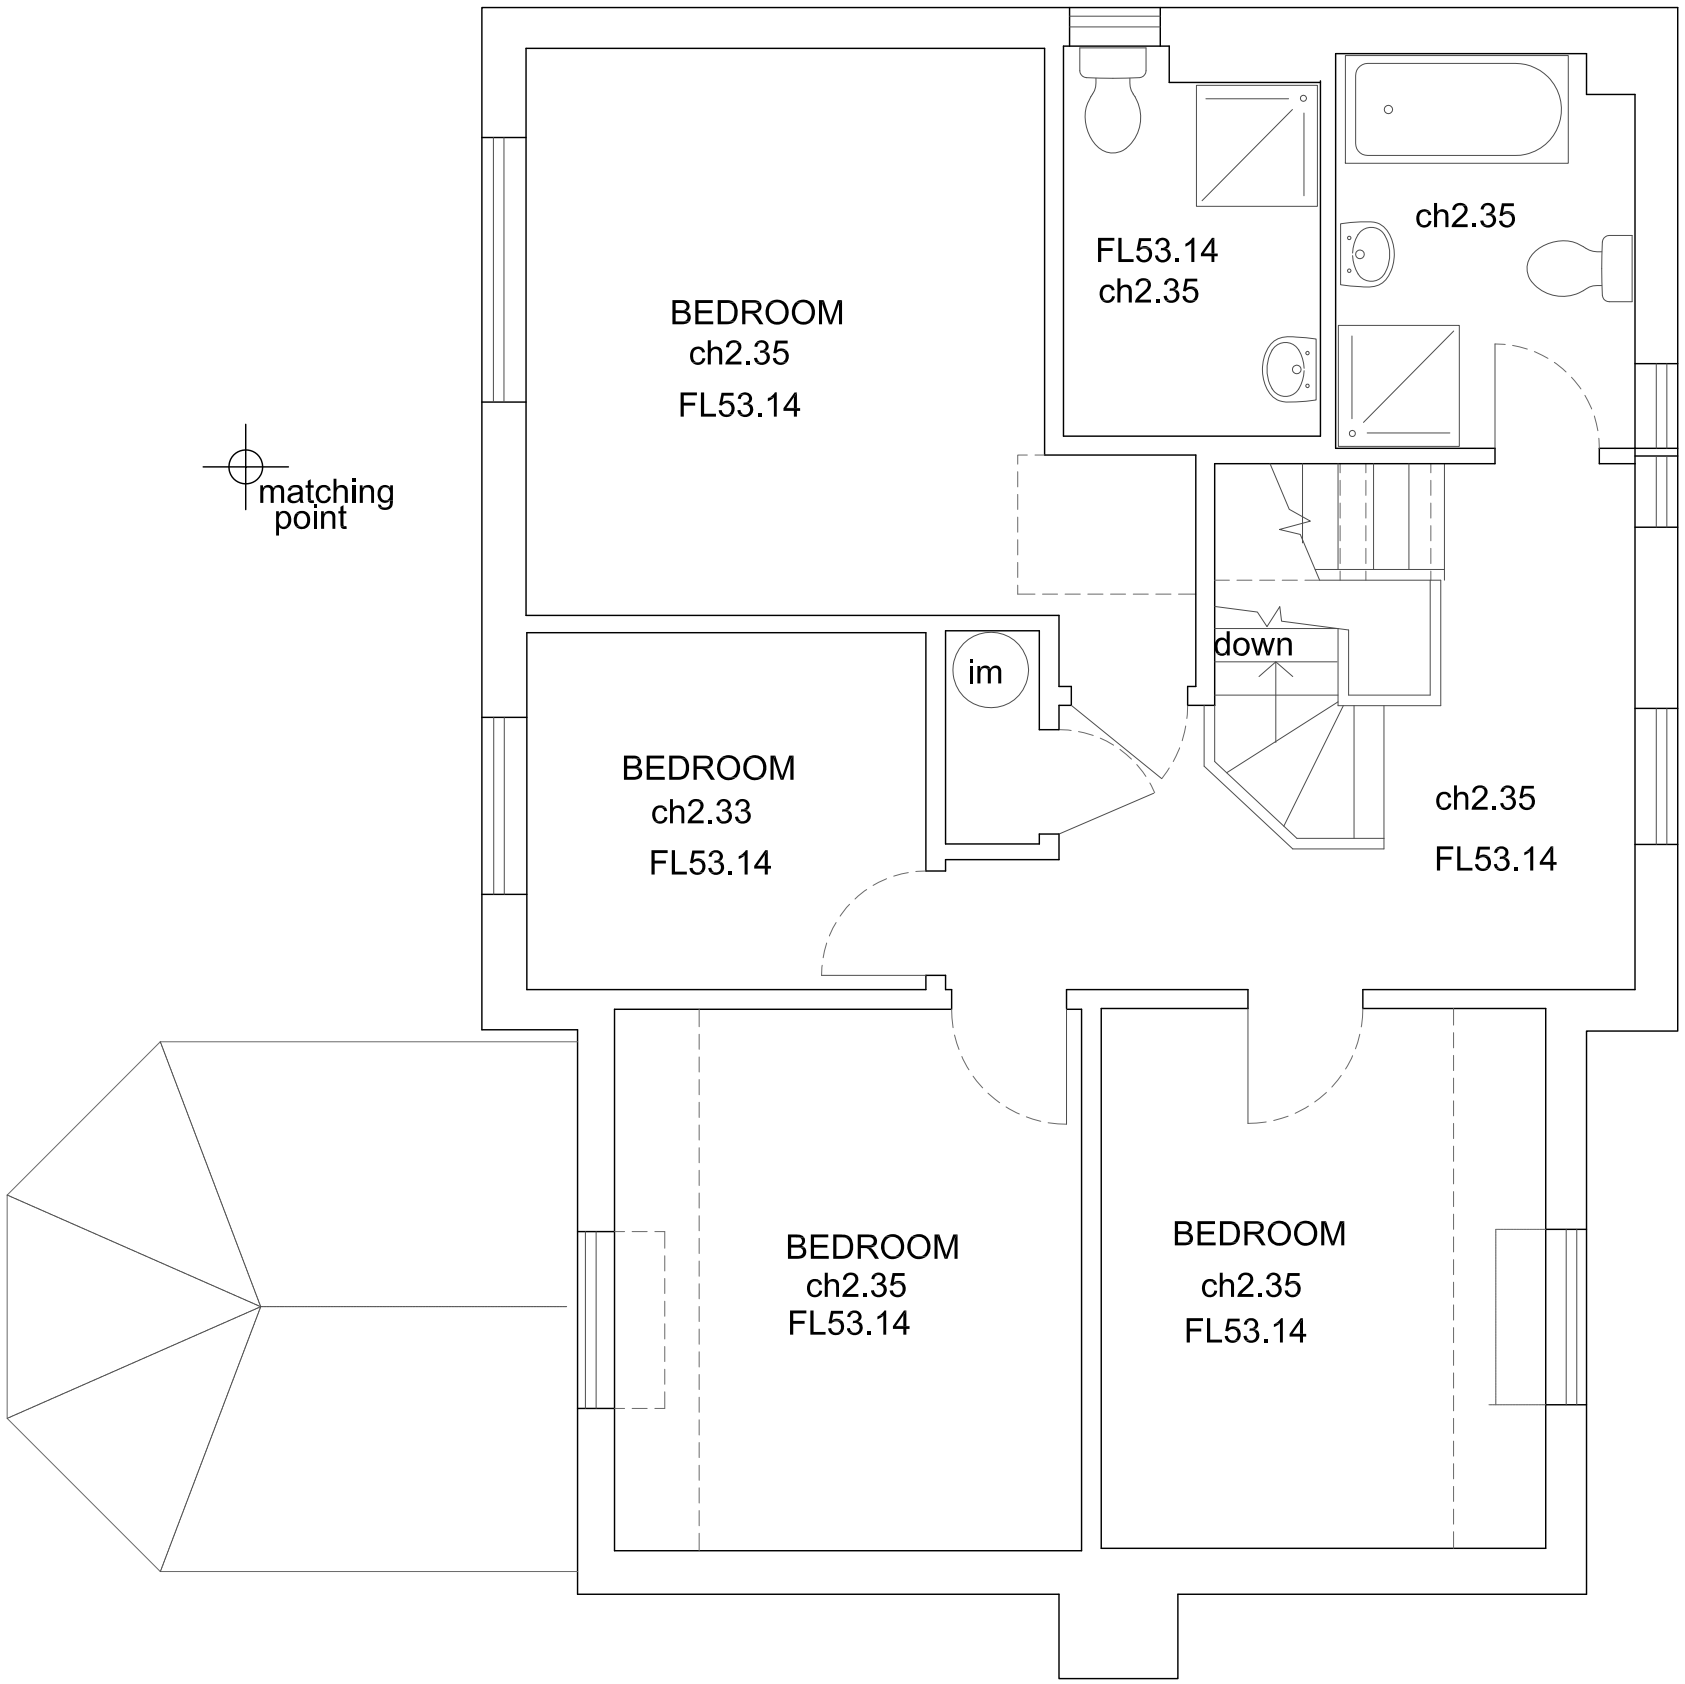

FIRST FLOOR PLANS

Draft

AR Design studio Ltd
2 Lawrence House
The Walk
Crowder Terrace
Winchester
SO22 4PD

T. 01962 864641
E. Info@ardesignstudio.co.uk
www.ardesignstudio.co.uk

Copyright: All rights reserved.
This drawing and design must not be reproduced without permission
Dimensions are in millimetres unless specified

Job title: 34 Old Priory Close			
Drawing title: Existing First Floor Plan			
Status: PLANNING			
Drawn by: CT	date: 04/2014	Scale at A3: 1:50	Scale at A2: -
Job No.: 331	Dwg No.: P004		Revision: -