No.33 Wilderness Heights, West End, Southampton, Hampshire, SO18 3PS.

NOTES:
The contractor, sub-contractor or supplier is to check all relevant dimensions, levels, existing structure and materials together with existing service runs prior to commencing the works.
ANY DISCREPANCIES ARE TO BE BROUGHT TO THE ATTENTION OF THE ARCHITECTURAL DESIGNER.
© This drawing is copyright and may not be copied, traced, altered or reproduced without the express written permission of The Architectural Designer.



Existing Block Plan 1:500 @ A3

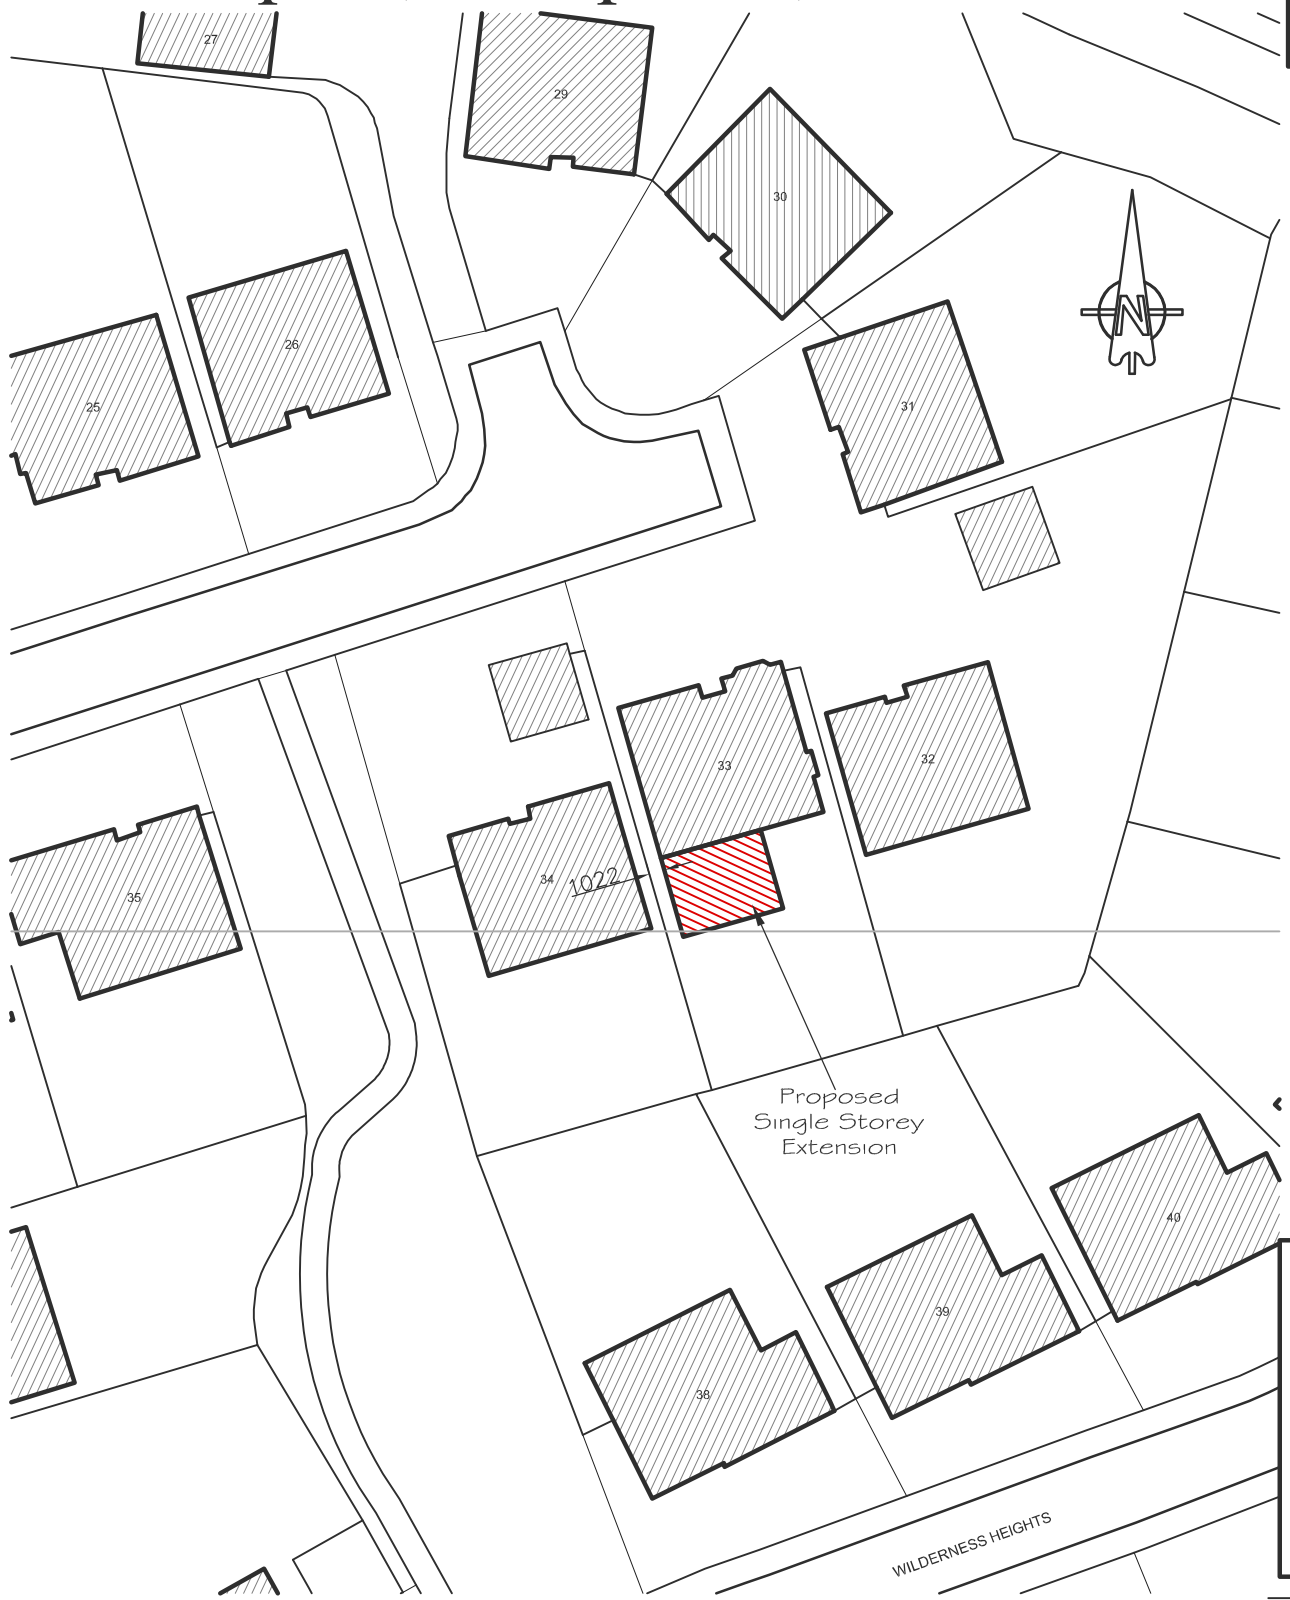

Proposed Block Plan 1:500 @ A3

Metres
0 5 10 15 20 25
Scale 1:500

L.M.D.
L.M.D. DESIGNS
ARCHITECTURAL
& INTERIOR DESIGN
42 Orchardlea,
Swanmore,
Hampshire SO32 2QZ
Tel: 07876 712622
Email: Lmdarchitecture@aol.com

Job Title
Proposed Extension at No.33
Wilderness Heights, West End, Hampshire, SO18 3PS.

Client
Mr & Mrs Flury

Drawing Title
Feasibility
Block Plan
Existing & Proposed

CAD REF: 216695-33-Wilderness-Hts.dwg Scale 1:500

Drawn SLV Amended Checked Date Feb '17

Job No. 216695 Drg. No. 002 Rev.