Section AA 1
Scale: 1:50 09

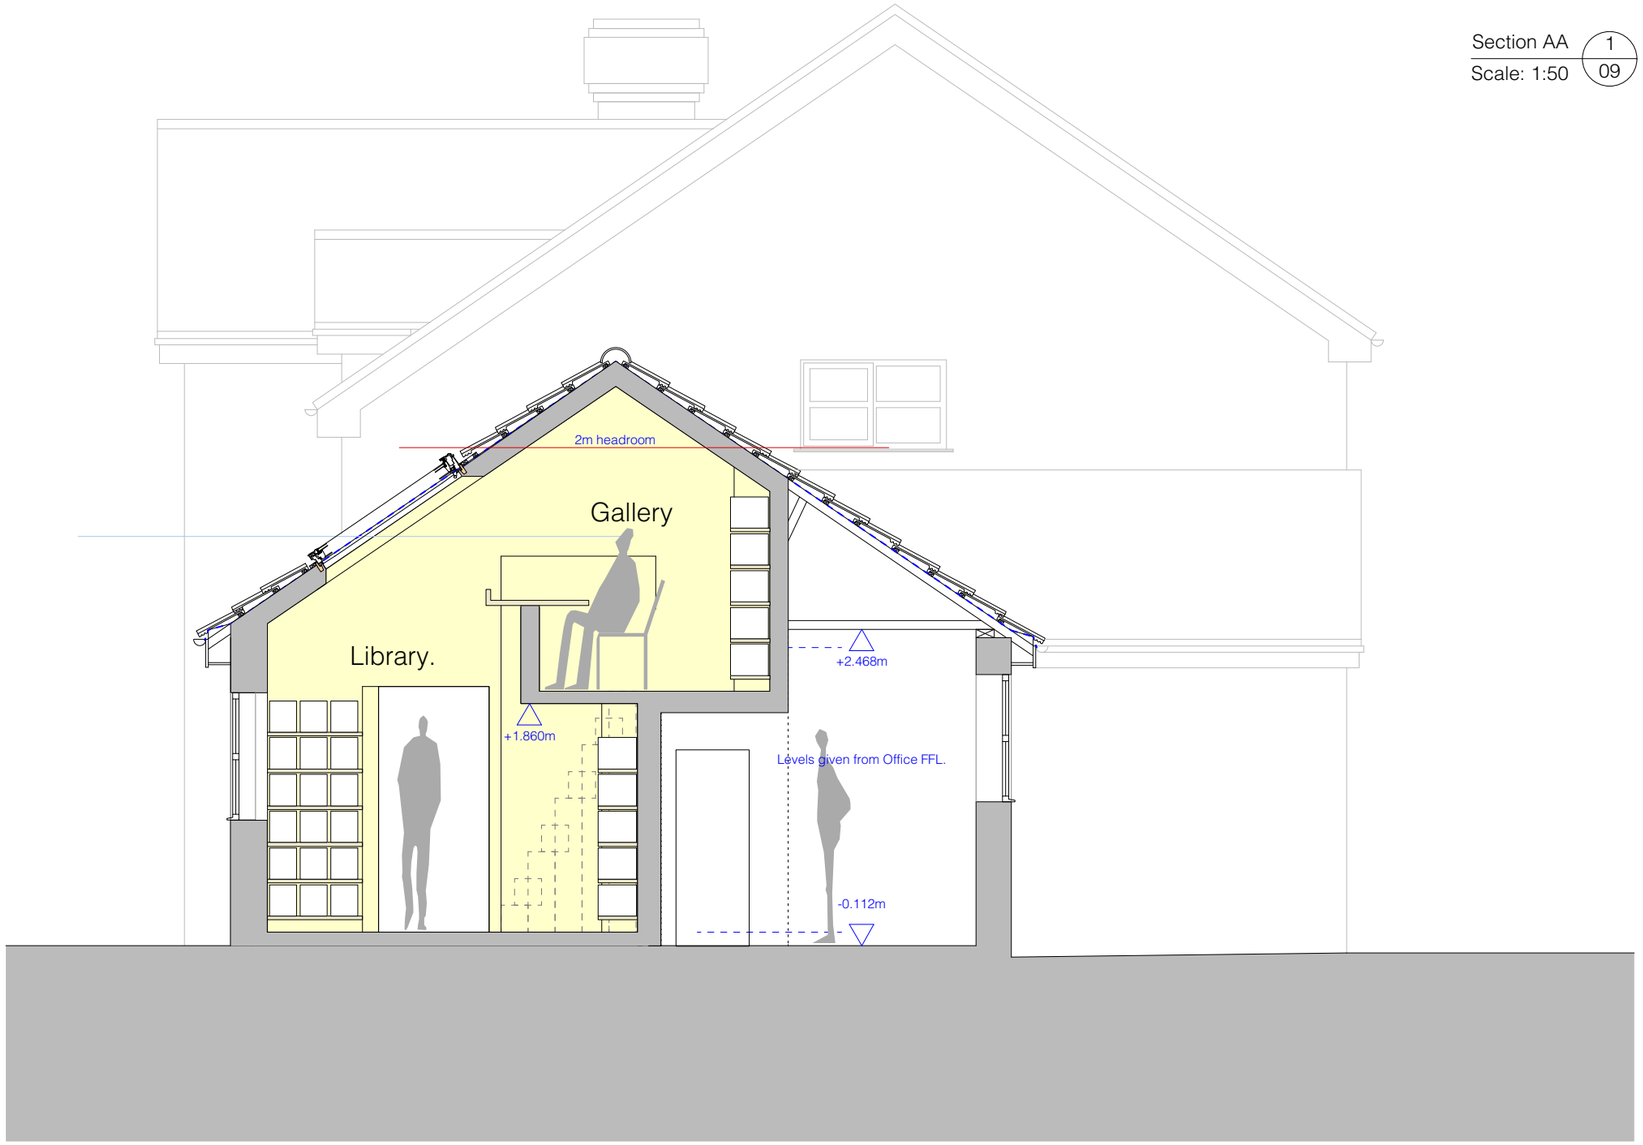


| Project | Drawing | Date | Scale on A3 | Dwg No |
|---|---|---|---|---|
| 14 Sylvan Lane,<br>Hamble-le-Rice,<br>Southampton, SO31 4QG | Scheme 2<br>Section AA | 28.10.16 | 1:50 | 1644.09 |

All dimensions to be checked not scaled | Ensure this is the current relevant drawing

© 2015 DUA Architecture - All Rights Reserved

DUA architecture LLP
8 Brearley House 278 Lymington Road Christchurch Dorset BH23 5ET
01425 278 252 architects@duastudio.com
www.duastudio.com www.newforesthouses.com