


AMENDENTS

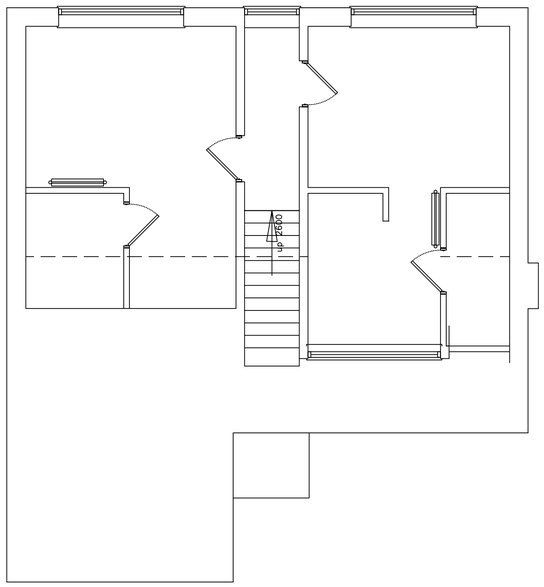


FIRST FLOOR PLAN SCALE 1:50

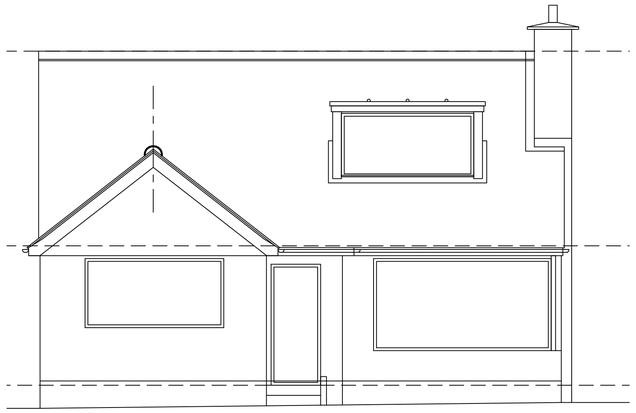


PRINCIPAL ELEVATION NORTH SCALE 1:50

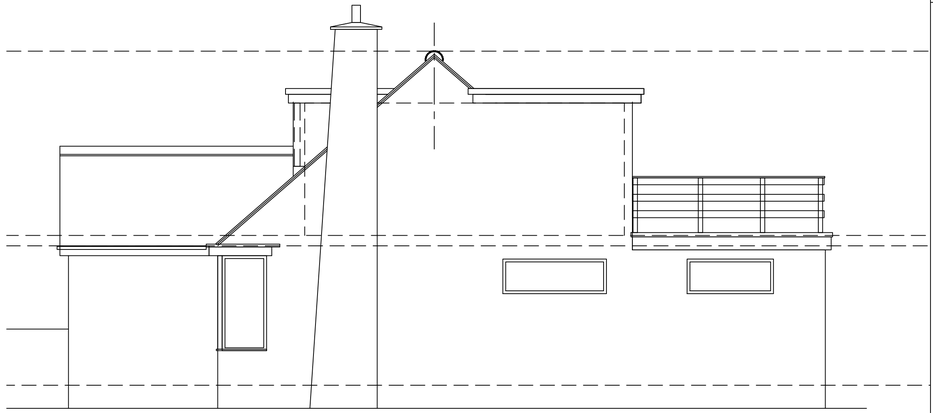


SIDE ELEVATION WEST SCALE 1:50

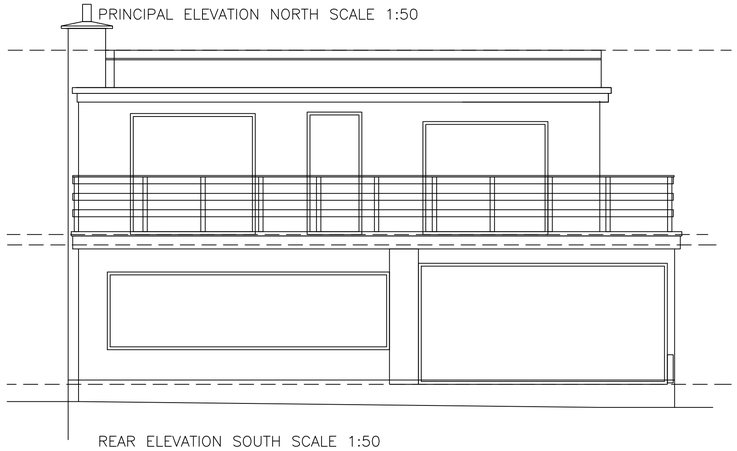

REAR ELEVATION SOUTH SCALE 1:50

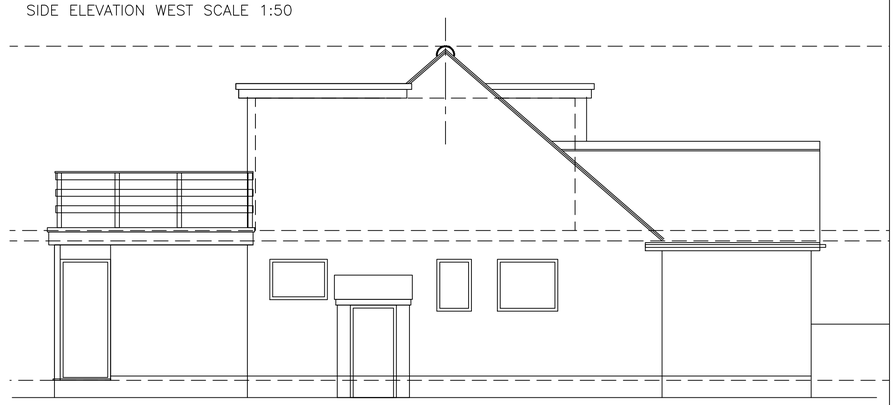


SIDE ELEVATION EAST SCALE 1:50

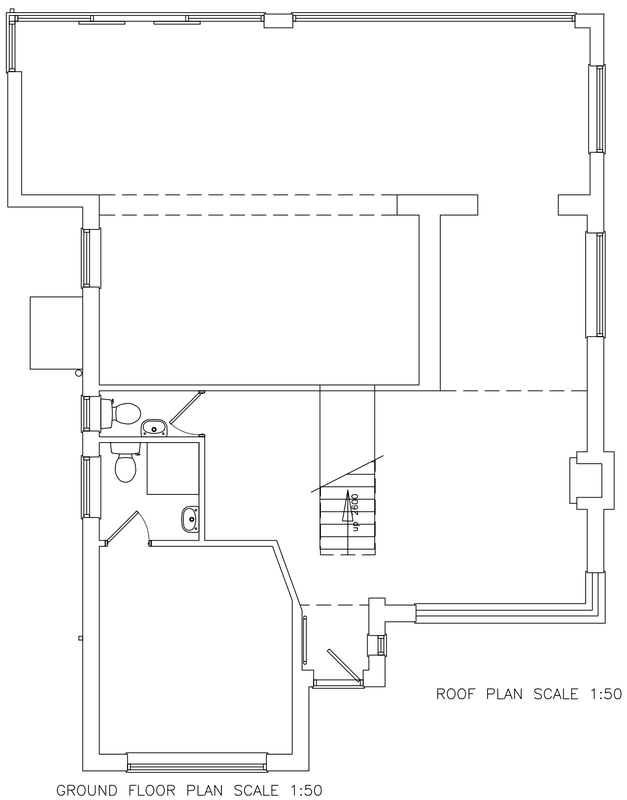


ROOF PLAN SCALE 1:50

GROUND FLOOR PLAN SCALE 1:50


0 10m

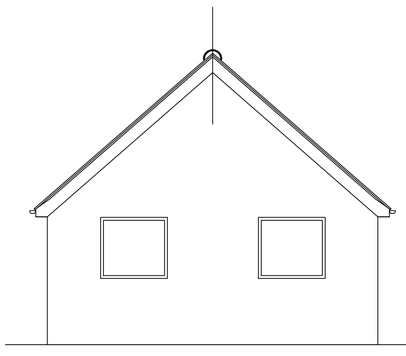


GARAGE ELEVATION SOUTH EAST SCALE 1:50

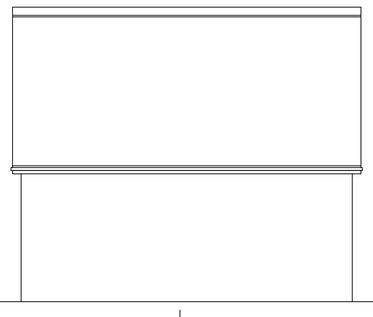


GARAGE ELEVATION NORTH EAST SCALE 1:50

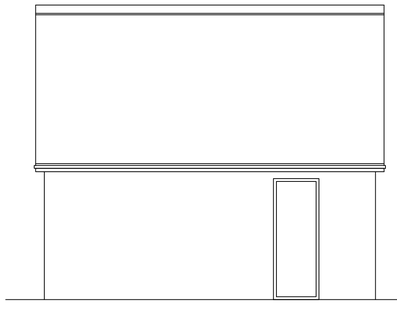

GARAGE ELEVATION SOUTH WEST SCALE 1:50

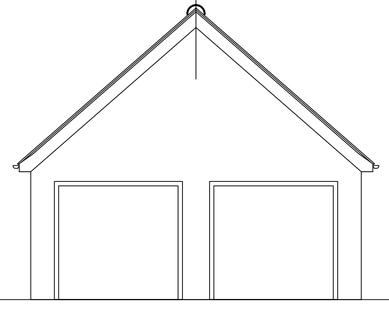

GARAGE ELEVATION NORTH WEST SCALE 1:50

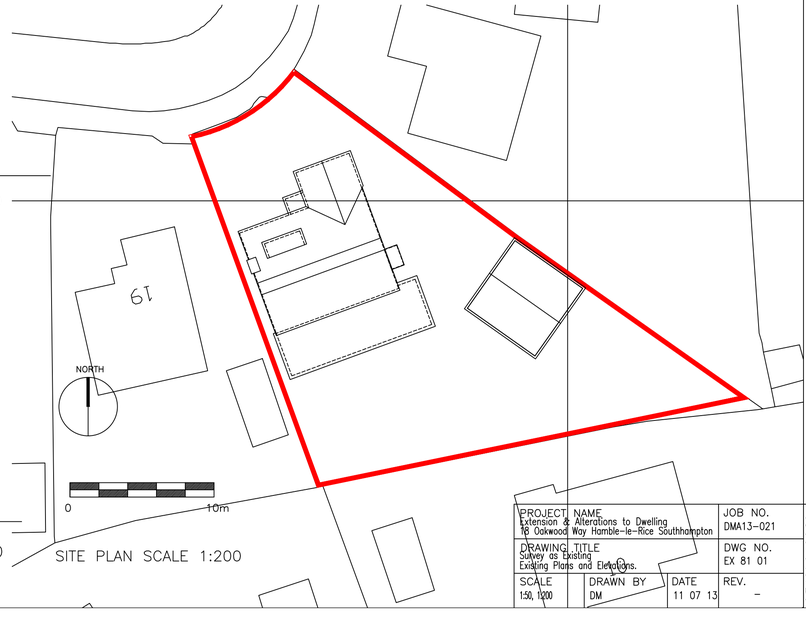

SITE PLAN SCALE 1:200

RIBA Chartered Practice

David McPhee Chartered Architect
1 Rutland Drive Mickleover Derby DE3 9FW Tel- 01332 988279 E mail- dave@davidmcpheearchitect.co.uk

PROJECT NAME Extension & Alterations to Dwelling 18 Oakwood Way Hamble-le-Rice Southhampton			JOB NO. DMA13-021
DRAWING TITLE Survey as Existing Existing Plans and Elevations.			DWG NO. EX 81 01
SCALE 1:50, 1:200	DRAWN BY DM	DATE 11 07 13	REV. –

This drawing is copyright
Contractor must check all dimensions on site, working only from grid & figure dimensions.
Any discrepancies are to be reported to the designer before work commences.