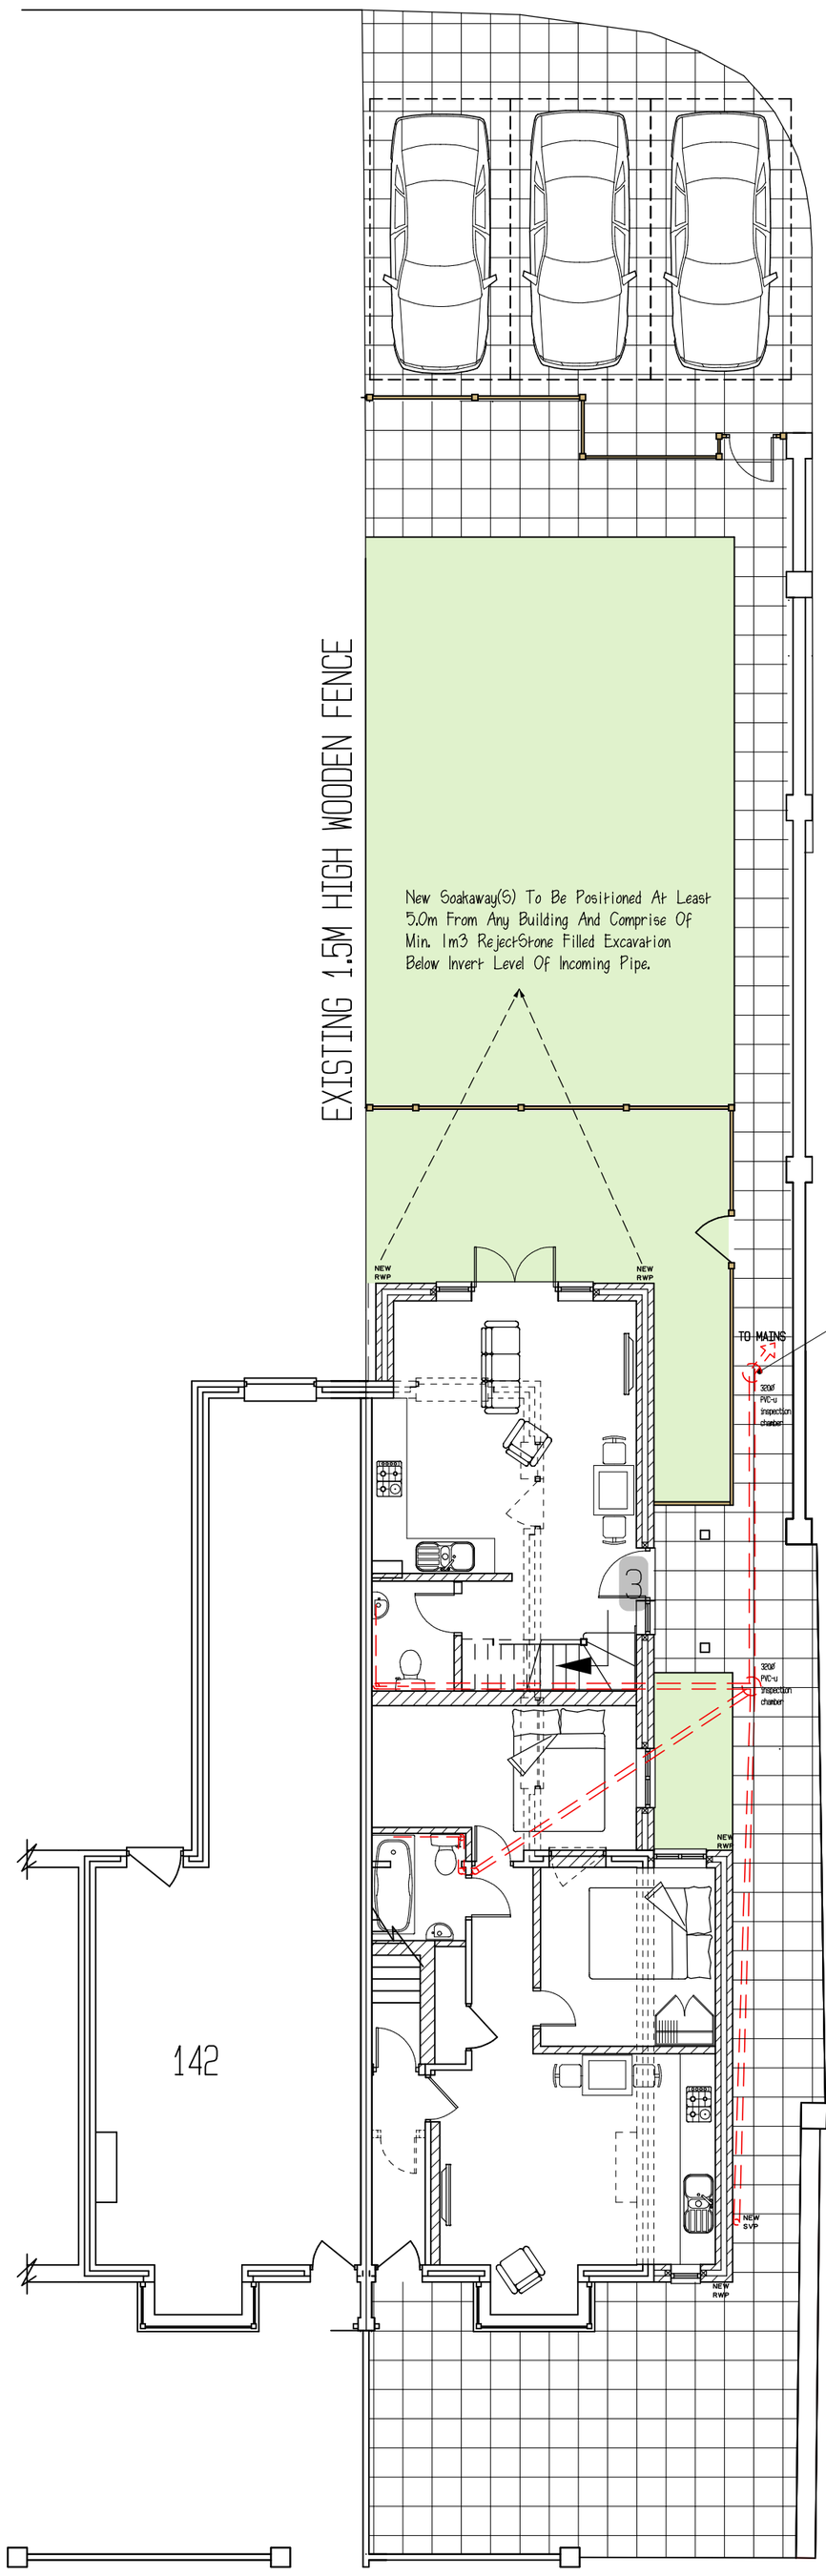


SITE PLAN KEY;

PERMEABLE PAVING

GRASS/AMENITY

The Condition Of The Existing FW Drainage And Sewer Connection To Be May Subject To Survey To Check For Adequacy. Any Remedial Works To Be Undertaken.

ACA ARCHITECTURAL DESIGN
9 WOODSIDE AVENUE
EASTLEIGH
SO50 9ES
Tel: 07817616023 or Email: acaadesign@gmail.com

Client
Mr G. Rana

Project Title
140 Southampton Road,
Eastleigh, SO50 5QX

Drawing Title
Condition 7

Scale
1:100 On A2 Paper

Drawn By
AC

0 1m 2m 3m 4m 5m

© This drawing is the copyright of ACA Architectural Design. It may not be copied, altered or reproduced without their written authority.
IF IN DOUBT ASK ! !

Drawing No.
2016/04

Rev.