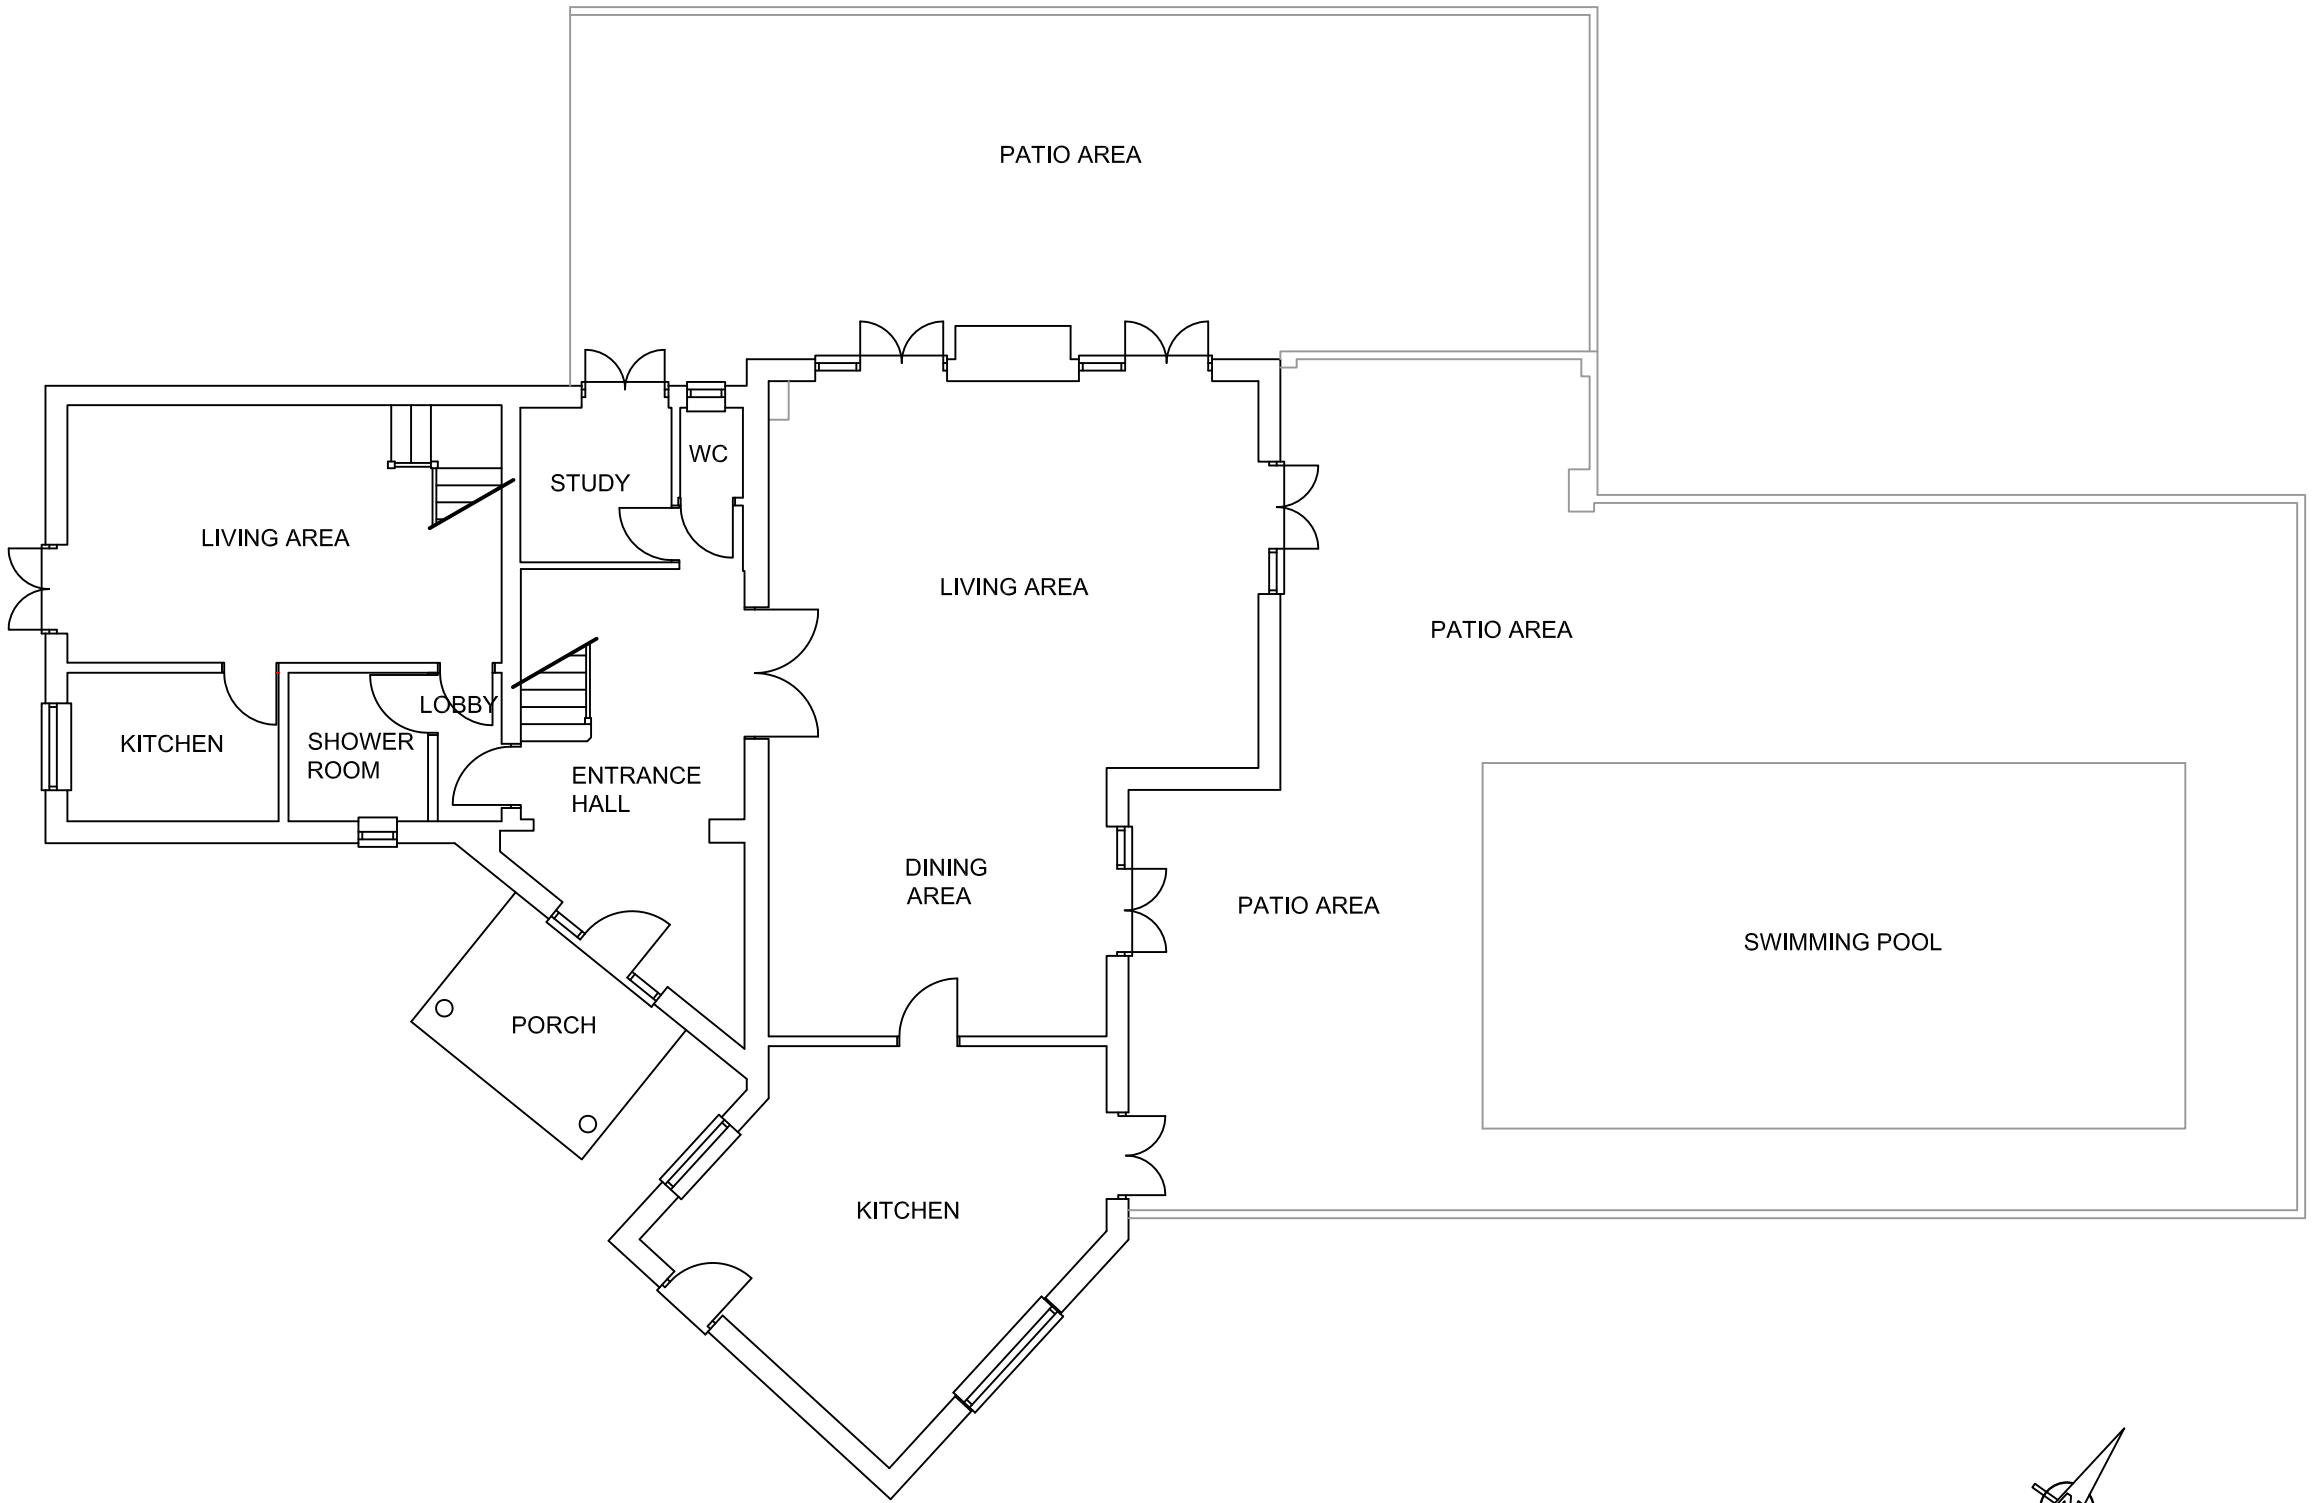

indicative

1 0 1 2 3 4 5 6

Scale Bar – Metres

Drg.Title: ORIGINAL GROUND FLOOR LAYOUT		Drg.No:14/1966/OR01
Client: Mr J HOLMES	Location: SOUTH LODGE, MOORHILL ROAD WEST END, SOUTHAMPTON.	Rev: -
		Scale: 1:100 (A3)
		Drawn by: JSW

COPYRIGHT

JOHN S WARWICK
ARCHITECTURAL CONSULTANT
8 ST JOHNS GLEBE, ROWNHAMS, SOUTHAMPTON
HAMPSHIRE SO16 8AX - EMAIL designanddraw@btinternet.com
PHONE 023 8073 2405