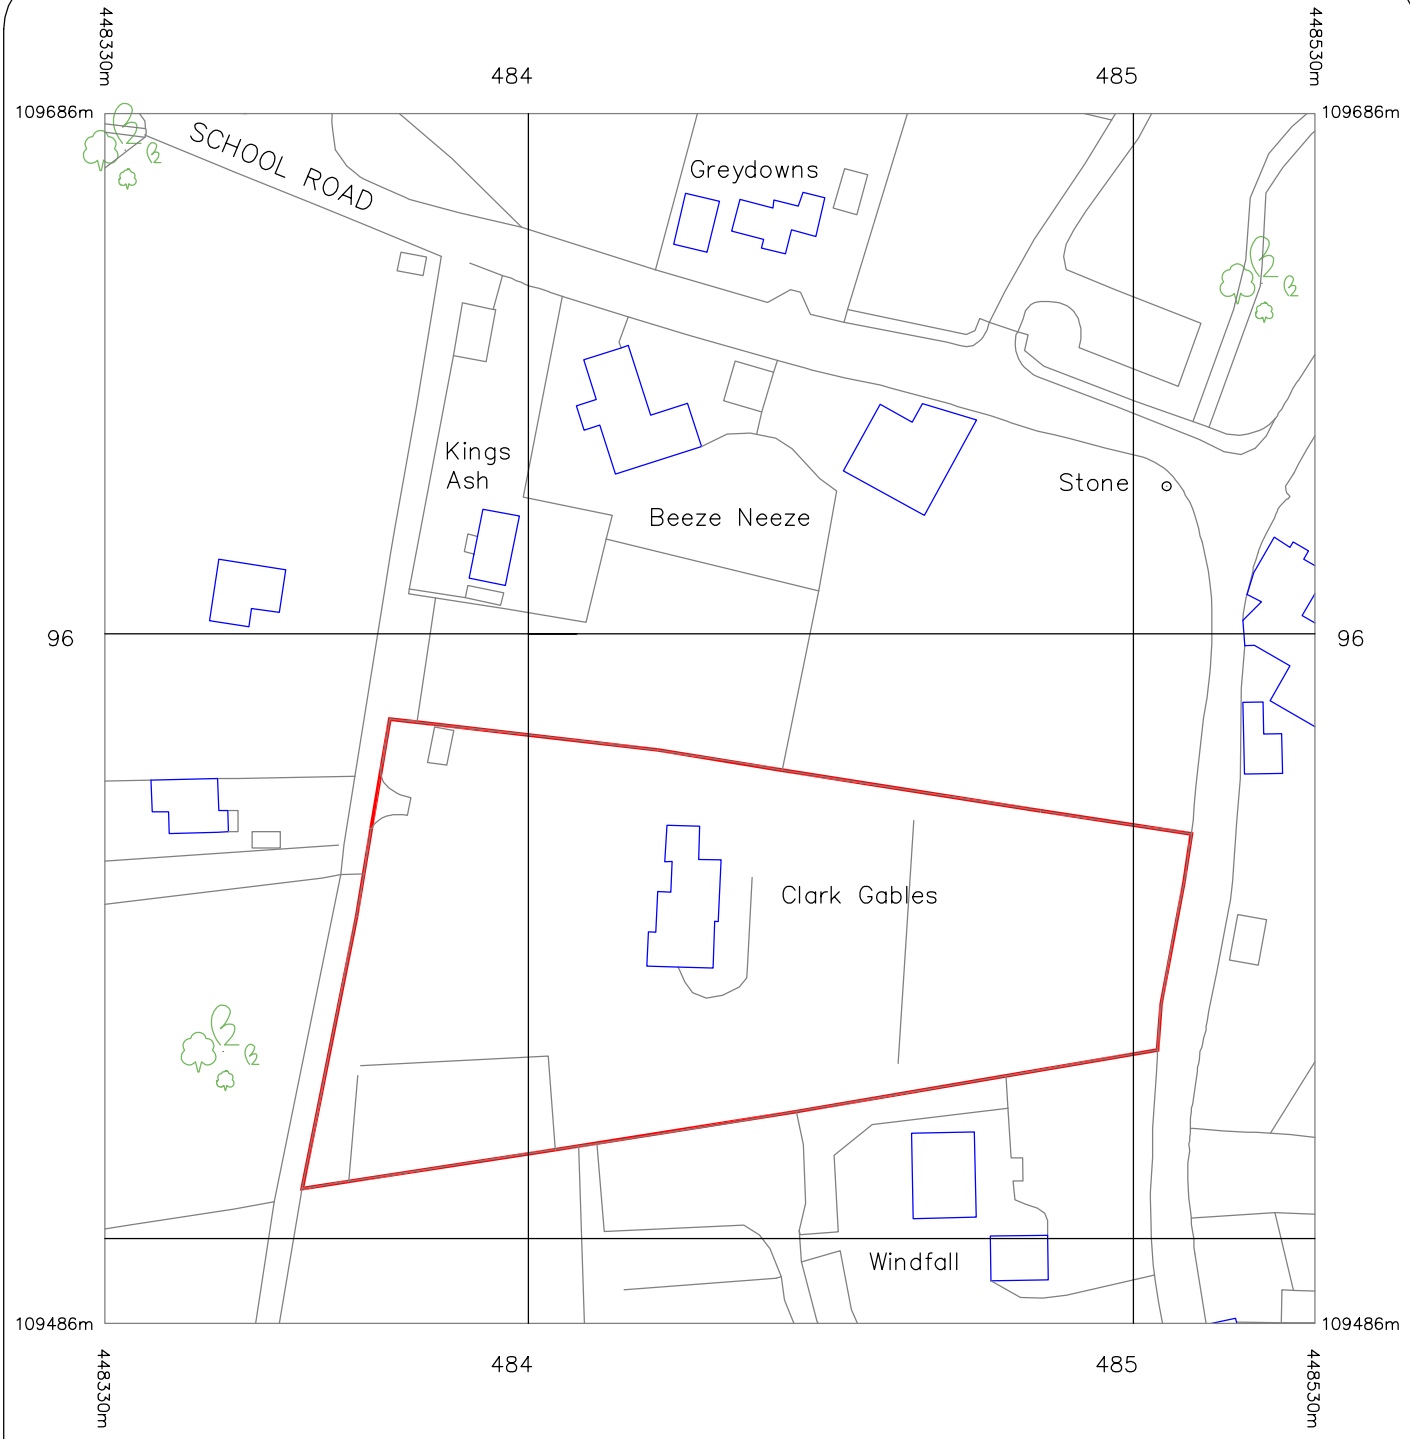

© Crown Copyright 2013 Gormans_01644220
Reproduction in whole or in part is prohibited
without the prior permission of Ordnance Survey.

Proposed Single Storey Rear Extension	**Site Location Plan**

Whole CONCEPTS
1 Wordsworth Road
Southampton, SO15 5LX
Tel: 07803 079640

Project Name and Address
Mr & Mrs Clark
Clark Gables
School Road
Bursledon
SO31 8BY

Project	Rev.3
Date	28.07.14
Scale	1:1250@A4
Sheet	6

THIS DRAWING IS THE COPYRIGHT OF WHOLE CONCEPTS ©