
7 CHESTNUT CLOSE, SO53

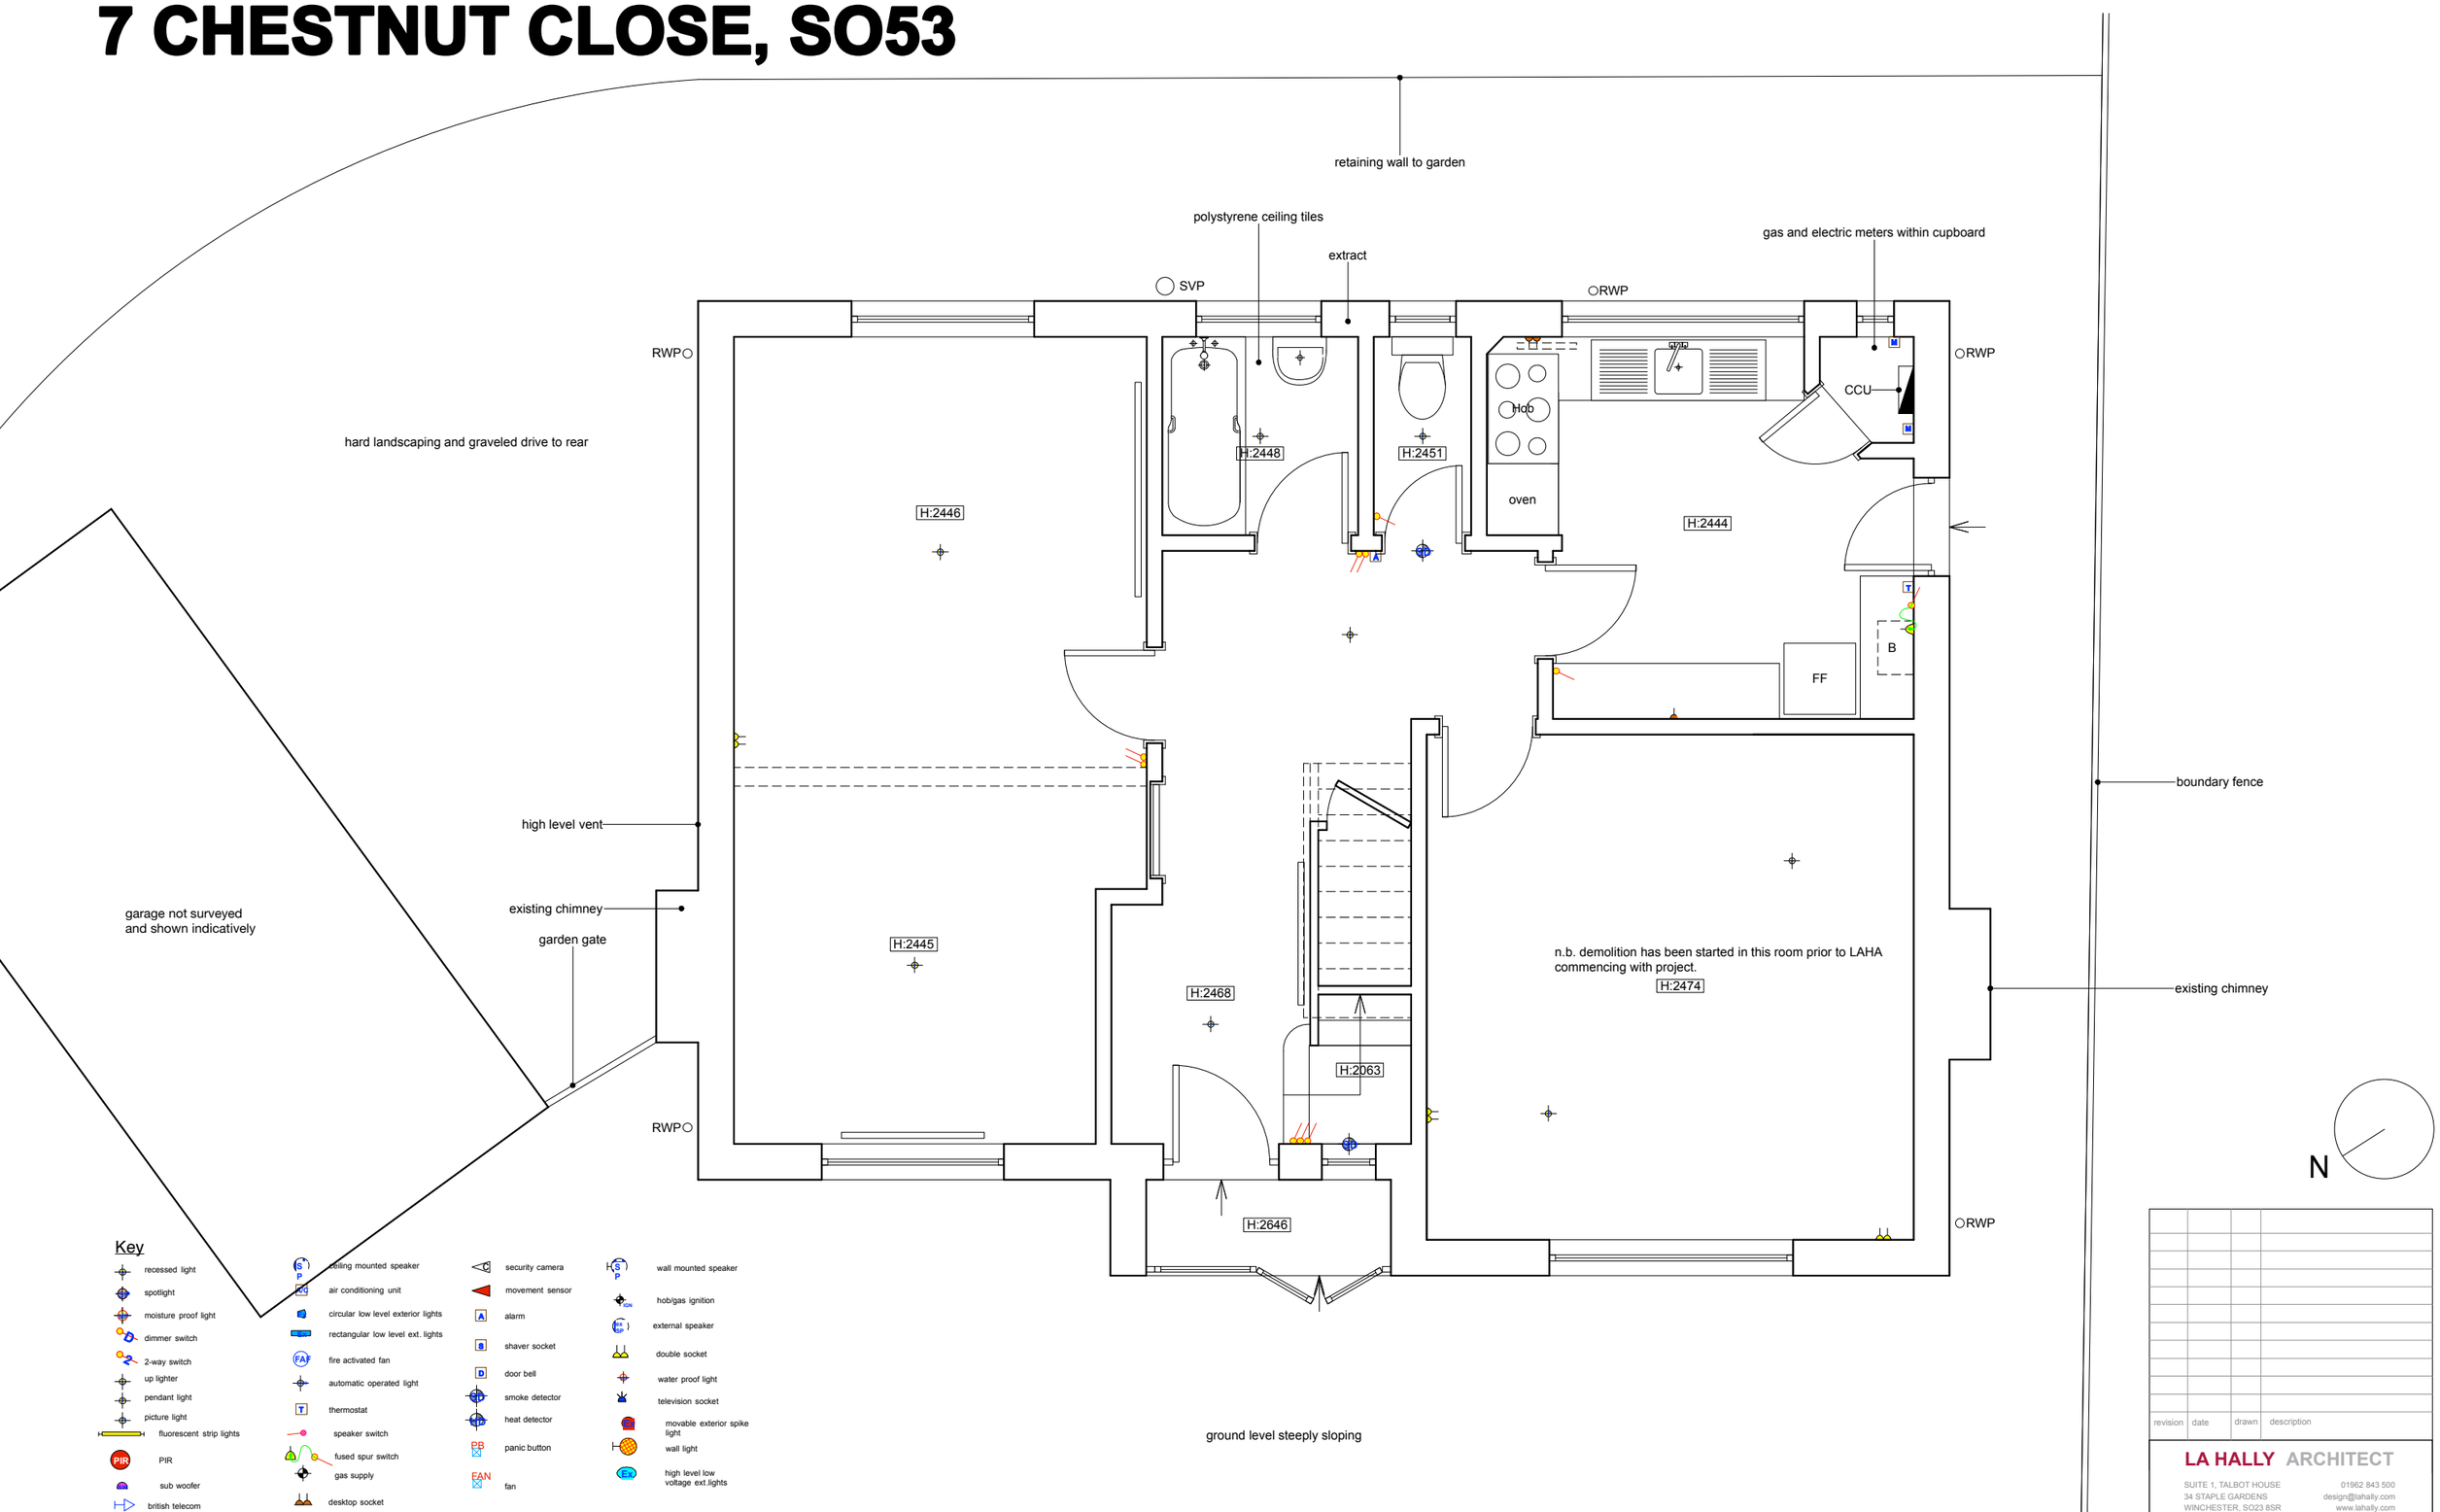

Key

- recessed light
- spotlight
- moisture proof light
- dimmer switch
- 2-way switch
- up lighter
- pendant light
- picture light
- fluorescent strip lights
- PIR
- sub woofer
- british telecom
- ceiling mounted speaker
- air conditioning unit
- circular low level exterior lights
- rectangular low level ext. lights
- fire activated fan
- automatic operated light
- thermostat
- speaker switch
- fused spur switch
- gas supply
- desktop socket
- security camera
- movement sensor
- alarm
- shaver socket
- door bell
- smoke detector
- heat detector
- panic button
- fan
- wall mounted speaker
- hob/gas ignition
- external speaker
- double socket
- water proof light
- television socket
- movable exterior spike light
- wall light
- high level low voltage ext.lights

N.B. PARTIAL SURVEY ONLY
N.B. HARD LANDSCAPING NOT SURVEYED AND SHOWN INDICATIVELY
N.B. NO MANHOLES EVIDENT - INVESTIGATION REQUIRED

GROUND FLOOR AS EXISTING 1:50 @ A3

revision	date	drawn	description

LA HALLY ARCHITECT
SUITE 1, TALBOT HOUSE
34 STAPLE GARDENS
WINCHESTER, SO23 8SR
01962 843 500
design@lahally.com
www.lahally.com

DRAWING STATUS: ISSUED FOR PLANNING

client: **MR. PRITCHARD**

job: **7 CHESTNUT CLOSE, SO53**

drawing: **GROUND FLOOR AS EXISTING**

date	drawn	scale	drawing no.	rev.
FEB 2017	AS/LH	1:50 @ A3	504.SU.001	