Rev.	Description	Date	Drn
B	Materiality added	05.07.15	EG

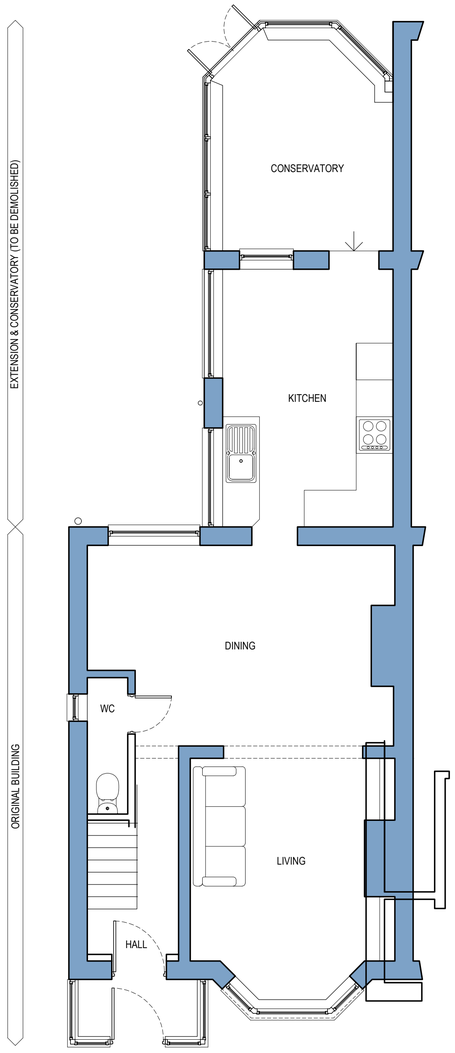

EXISTING GROUND FLOOR PLAN Scale 1:50

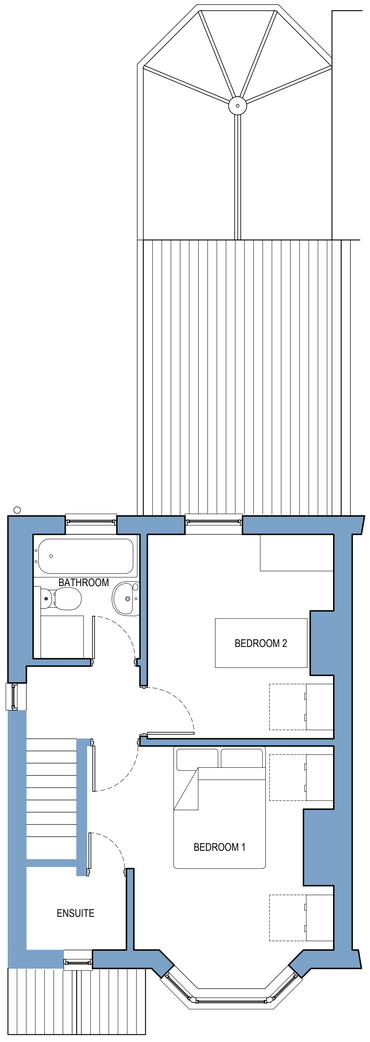

EXISTING FIRST FLOOR PLAN Scale 1:50



EXISTING FRONT ELEVATION Scale 1:50

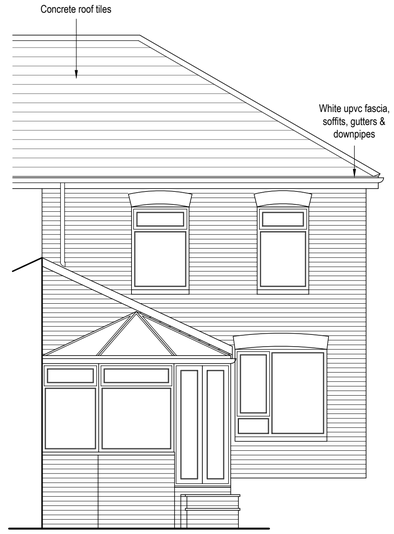

EXISTING REAR ELEVATION Scale 1:50



EXISTING SIDE ELEVATION Scale 1:50

PROJECT
SHORTS ROAD

DRAWING TITLE
EXISTING FLOOR PLANS & ELEVATIONS

Date	Drawn by	Scale		Drawing No.	Rev.
JUNE 15	EG	1:50	A1	002	B