Latitude Portal

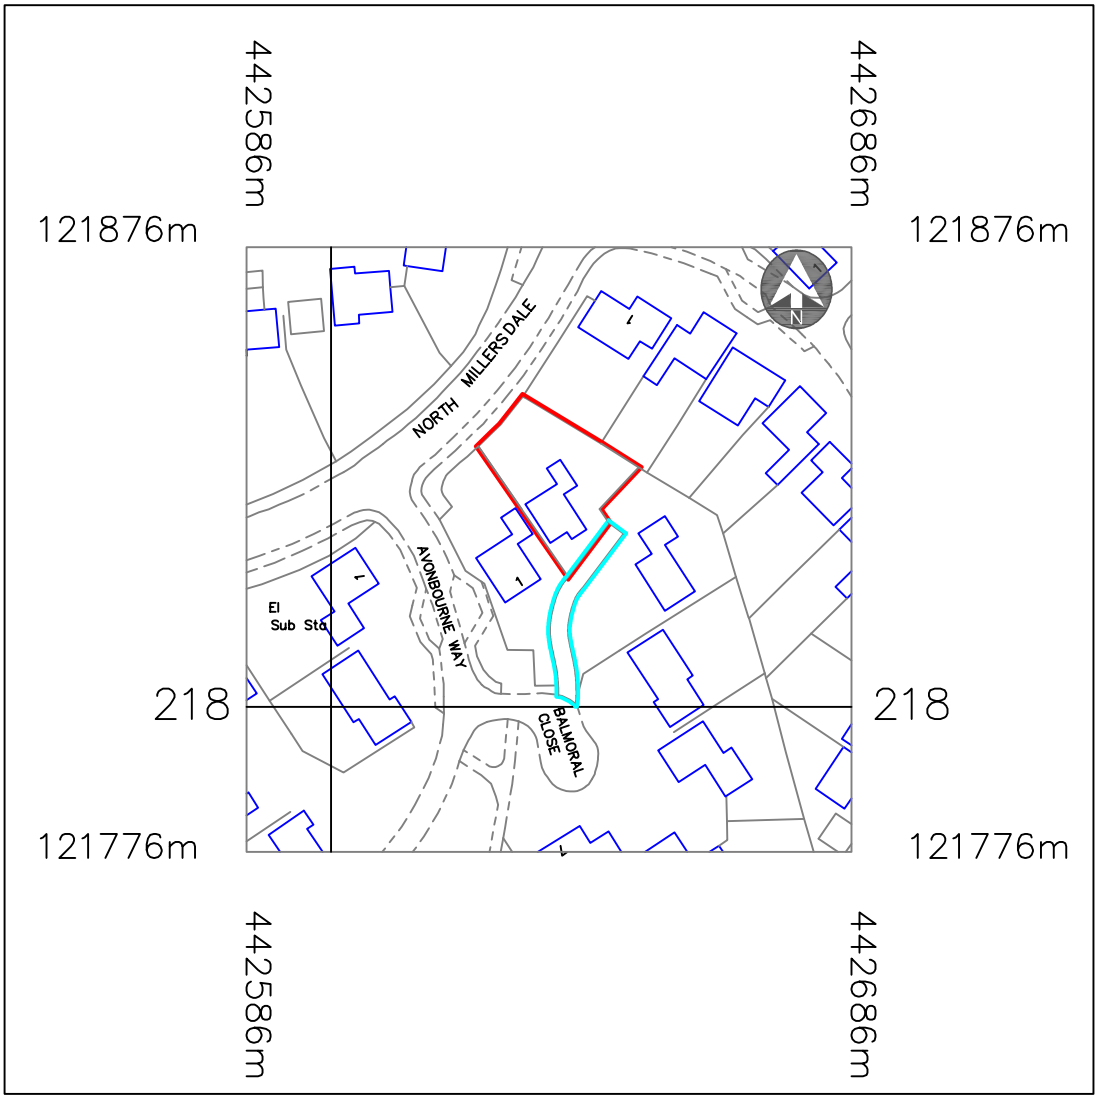

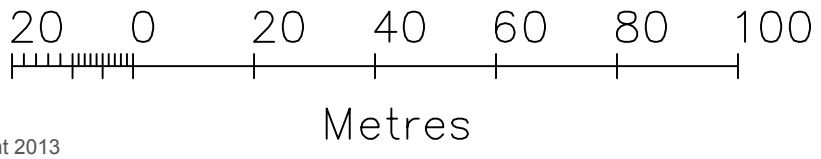

© Crown Copyright 2013
Reproduction in whole or in part is prohibited
without the prior permission of Ordnance Survey.
Licence Number OI518649

LOCATION PLAN 1:1250

Legend
Boundary Outline
Shared Driveway

unsted design

Unsted Design Ltd,
16 Hazel Close, Chandlers Ford,
Eastleigh, SO53 5RF.
Company Registration Number 8013235

Client: MR AND MRS MOON
Property Address: 2 BALMORAL CLOSE
CHANDLERS FORD
EASTLEIGH
SO53 1TG

Drawing Contents: LOCATION PLAN
Purpose: PLANNING APPLICATION
Scale: 1:1250
Date: 3rd December 2012 *Drawn by:* MKU

Revision:

Drawing Number	Client	Type	Job No	Sheet size
004	MOON	LP	47412	A4