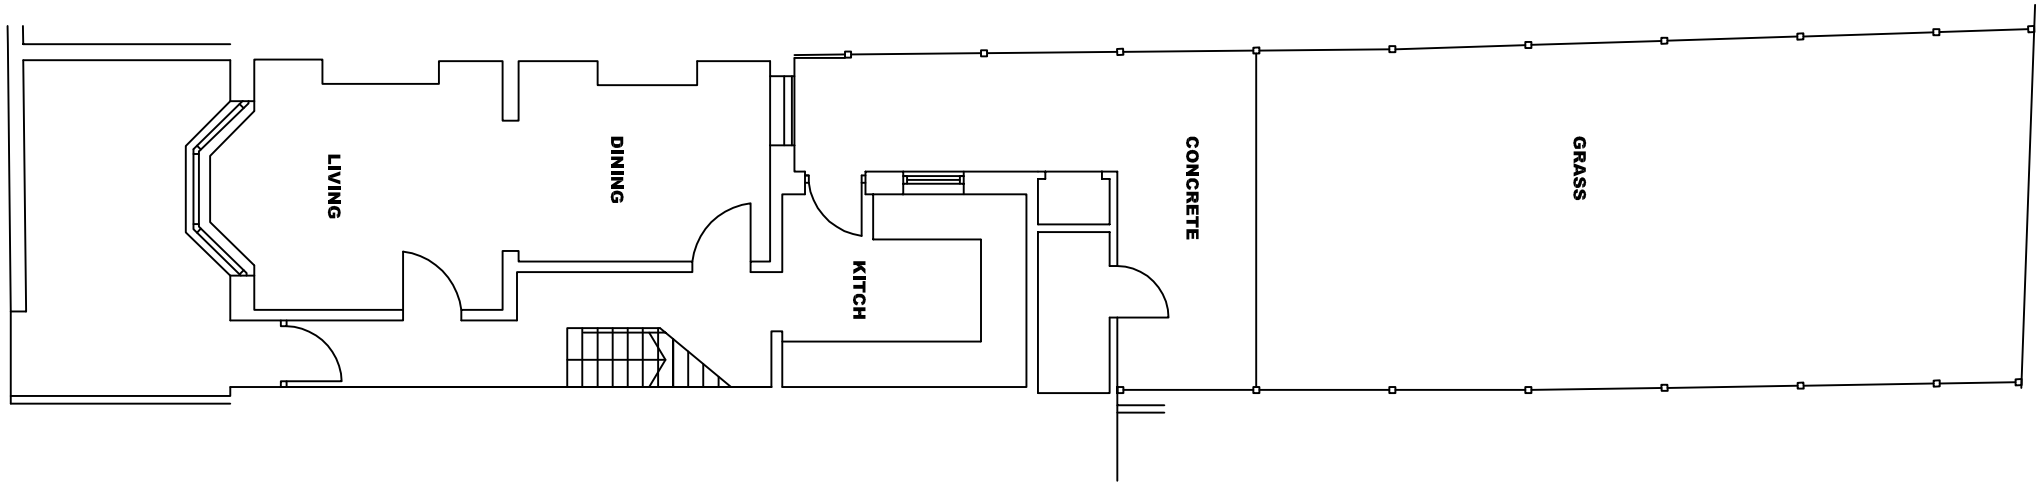

0 1 2 3 4 5

1:100

REV A	PLANS	14.06.11

GROUND FLOOR PLAN

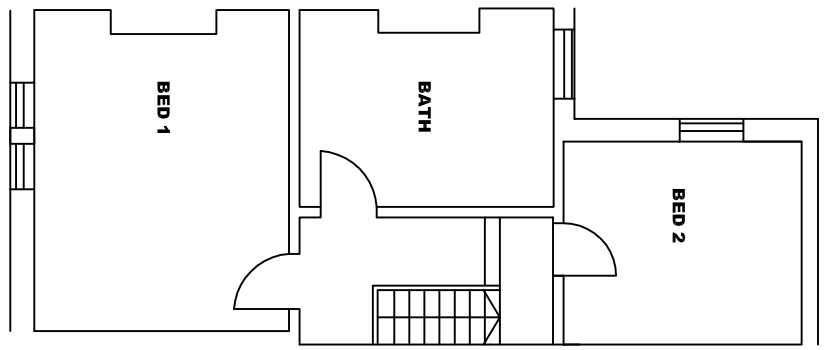

FIRST FLOOR PLAN

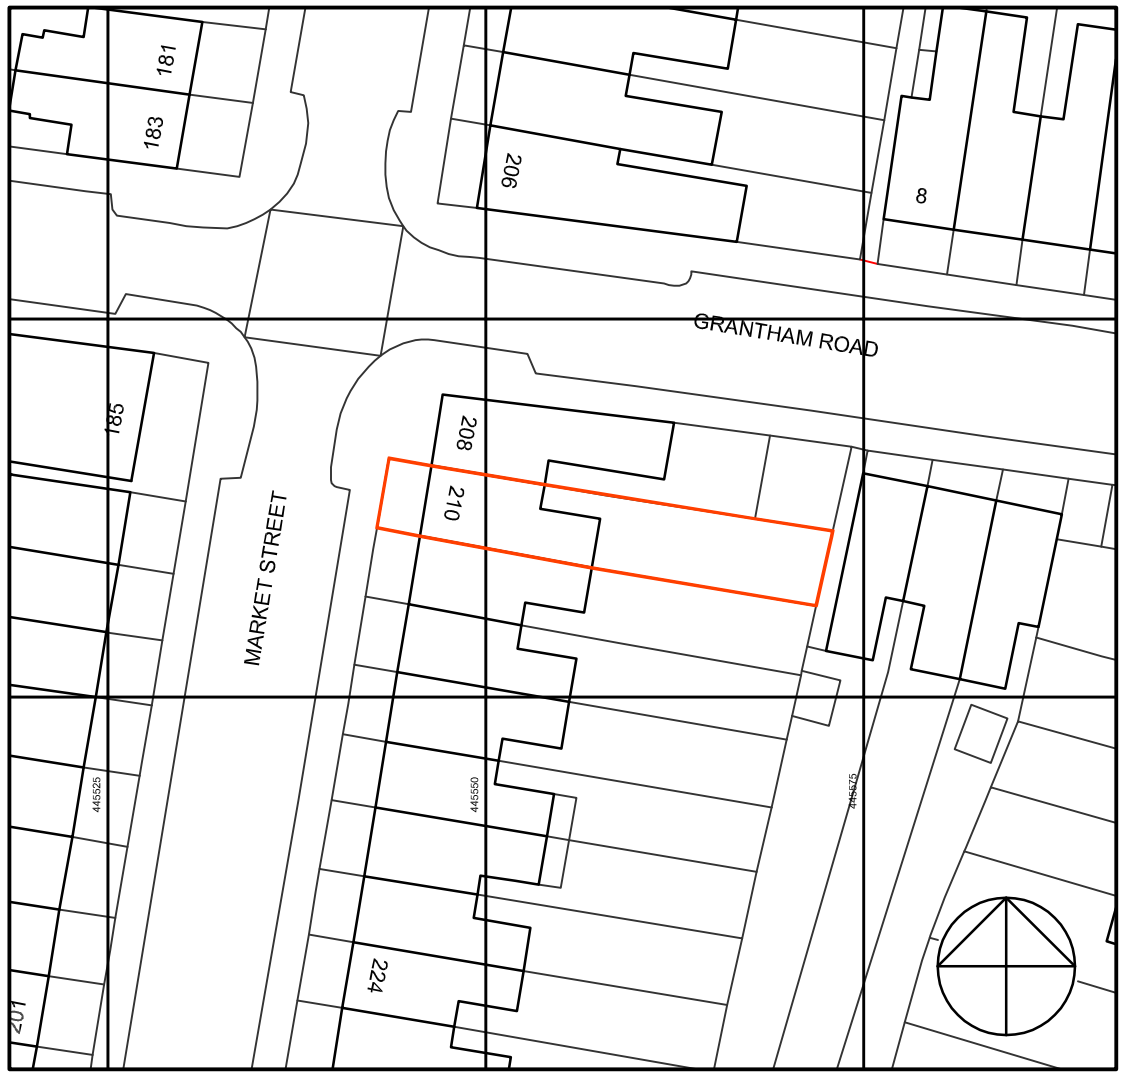

SITE BLOCK PLAN 1:500

MDH ARCHITECTURAL SERVICES
Mercury House, Red Lion Yard, Blandford, Dorset, DT11 7EB, Tel: 01258 830675 Fax: 01258 830615

PROJECT
210 MARKET STREET
EASTLEIGH, SO50 5QB

DRAWING TITLE
EXISTING AND
PROPOSED PLANS

DRAWN BY	SCALE	DRAWING NO.	REVISION
MDH	1:100	SK1	A
CHECKED BY	DATE		
-	06.05.11		

THIS DRAWING IS COPYRIGHT