62 LAKEWOOD ROAD, SO53

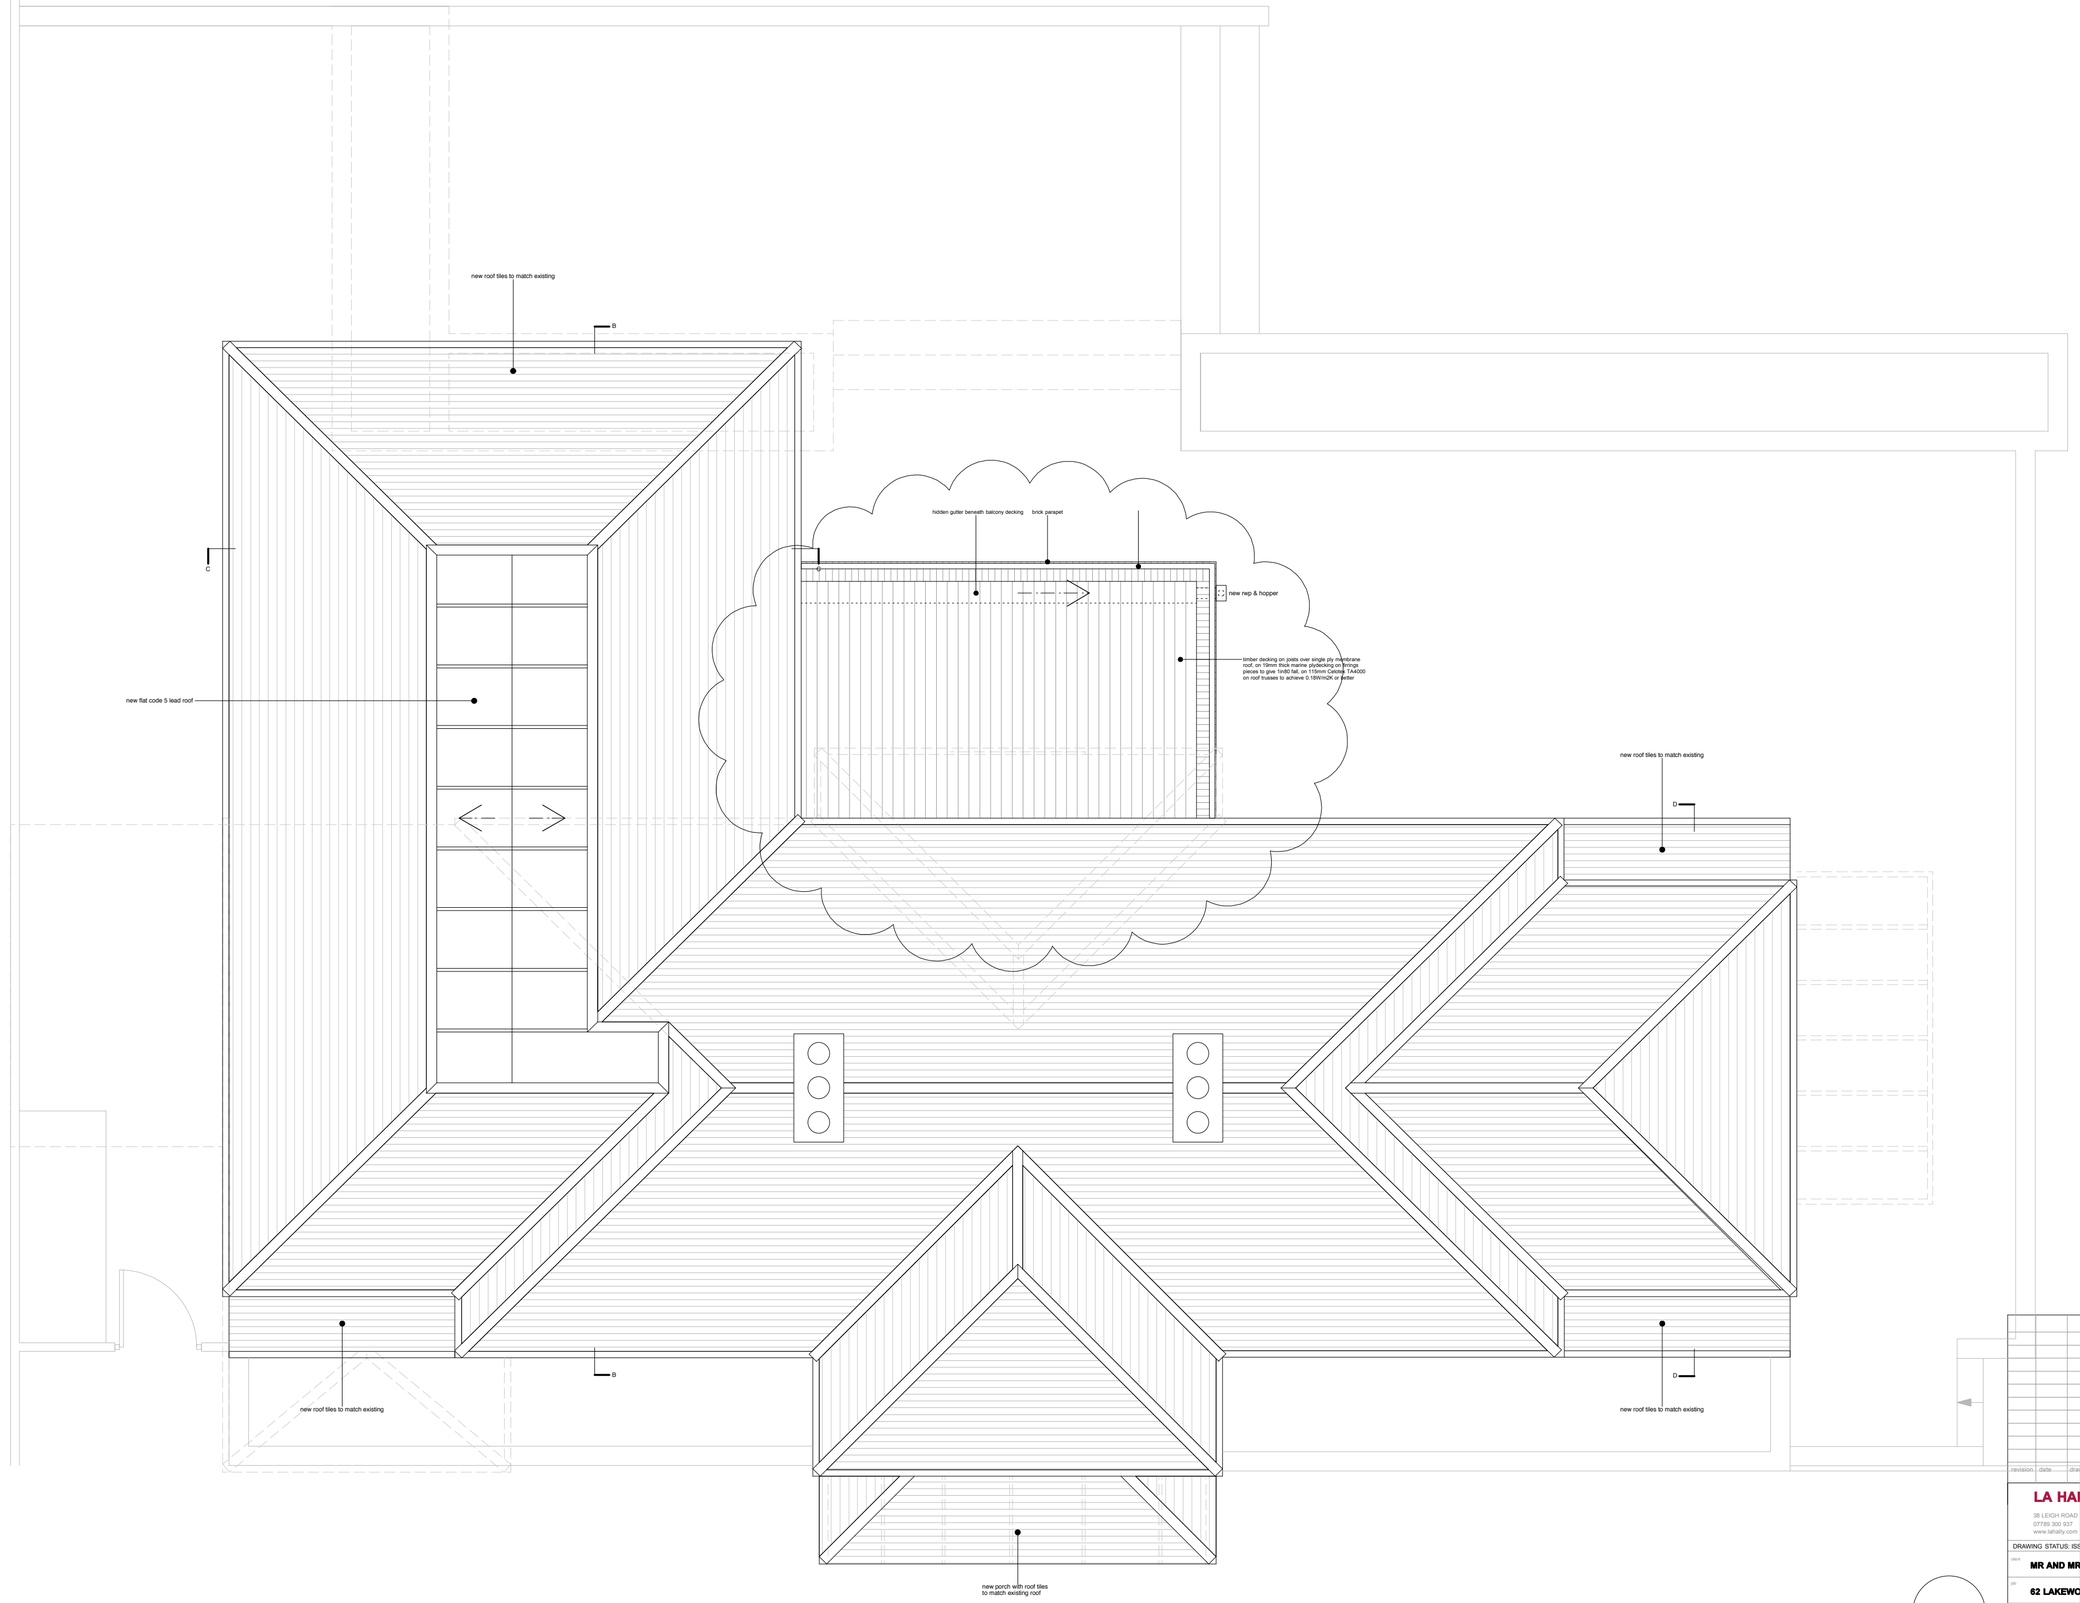

ROOF PLAN AS PROPOSED 1:50 @ A2

N

revision	date	drawn	description

LA HALLY ARCHITECT

38 LEIGH ROAD EASTLEIGH SO50 9DT
07789 300 937 02380 616 698
www.lahally.com design@lahally.com

DRAWING STATUS: ISSUED FOR BUILDING CONTROL

client: MR AND MRS EVANS

job: 62 LAKEWOOD ROAD

drawing: ROOF PLAN AS PROPOSED

date	drawn	scale	drawing no.	rev.
JUN 2011	EWL/HPT	1:50 @ A2	208.BC.008	