N

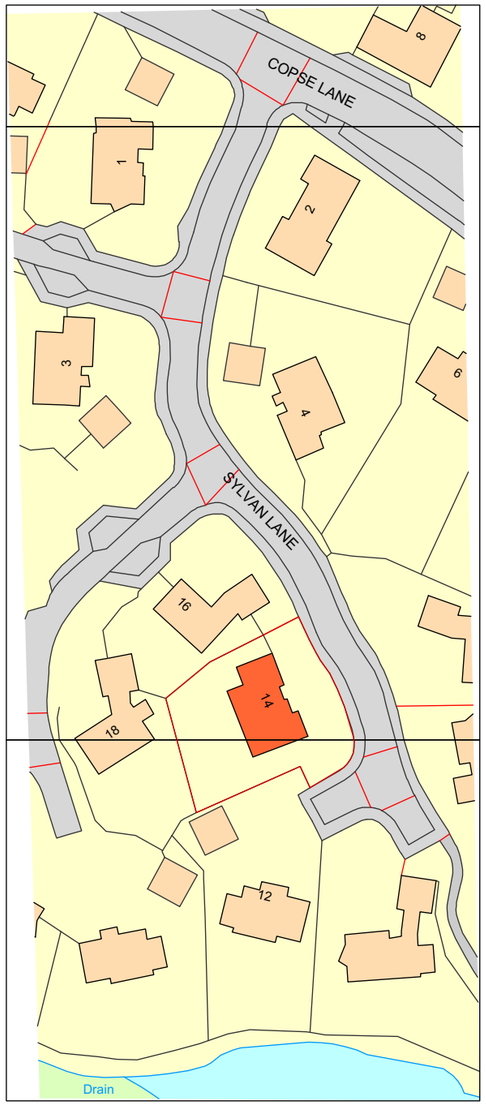

Scale : Metres at 1:1000

0 10 50 100

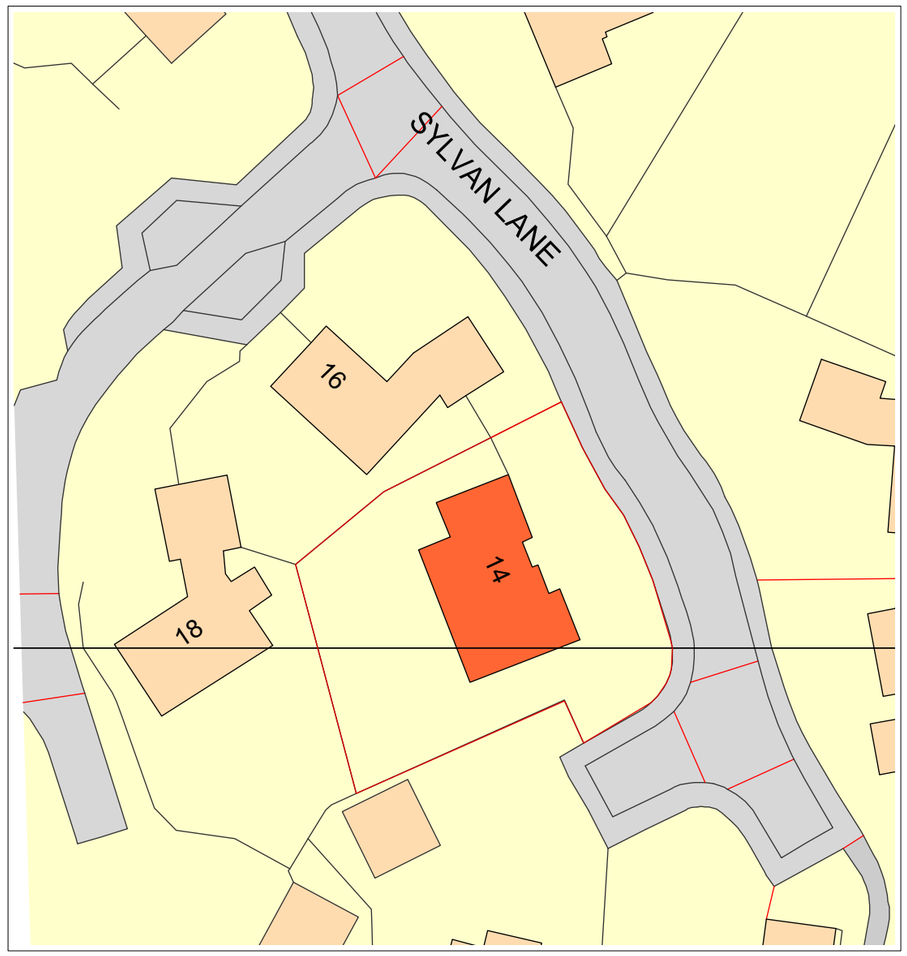

Scale : Metres at 1:500

0 5 10 15 20 25 30 35 40

Ordnance Survey, (c) Crown Copyright 2017. All rights reserved. Licence number 100022432

1/00 Location Plan
Scale: 1:1000

2/00 Block Plan
Scale: 1:500

Project	Drawing	Date	Scale on A3	Dwg No
14 Sylvan Lane, Hamble-le-Rice, Southampton, SO31 4QG	Location / Site Plan	28.03.17	1:50	1644.00
		All dimensions to be checked not scaled	Ensure this is the current relevant drawing	

© 2015 DUA Architecture - All Rights Reserved

DUA architecture LLP
8 Brearley House 278 Lymington Road Christchurch Dorset BH23 5ET
01425 278 252 architects@duastudio.com
www.duastudio.com www.newforesthouses.com