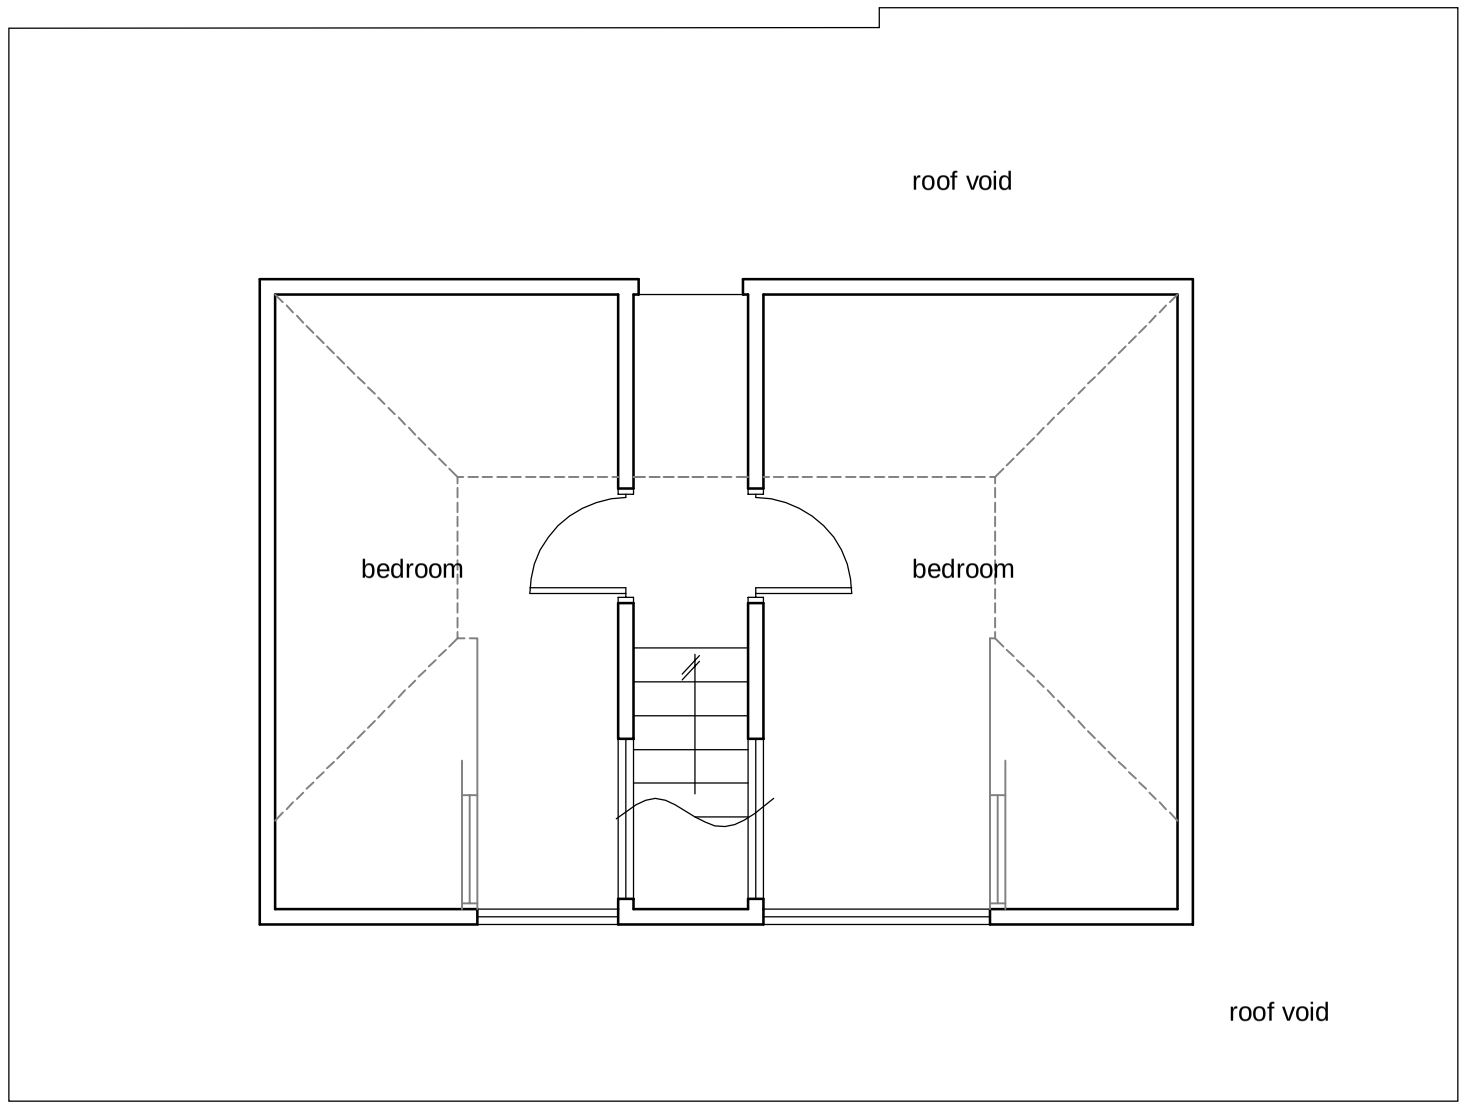



EXISTING FIRST FLOOR PLAN
SCALE 1:50

Note:
Do not Scale from this Drawing (except for planning approval).
All dimensions are in millimetres and to be checked on site.
All Dimensions relating to subcontractors or suppliers work must be checked and agreed between the main contractor and the sub-contractors and suppliers.

DRAWING TITLE
EXISTING SURVEY -
EXISTING FIRST FLOOR PLAN

DATE June 2014

SCALE 1:50 @ A3

DRN. gp

CHK. –

Drawing Ref 14067 EX101

Rev –

CLIENT
Amanda & Roni, 46 Pitmore Road, Allbrook, Eastleigh.

Gavin Page BA(hons)
tel. 07747 011252
email. gavin.page77@gmail.com

grp architectural design