


EXISTING FRONT ELEVATION
SCALE 1:100

EXISTING SIDE ELEVATION
SCALE 1:100

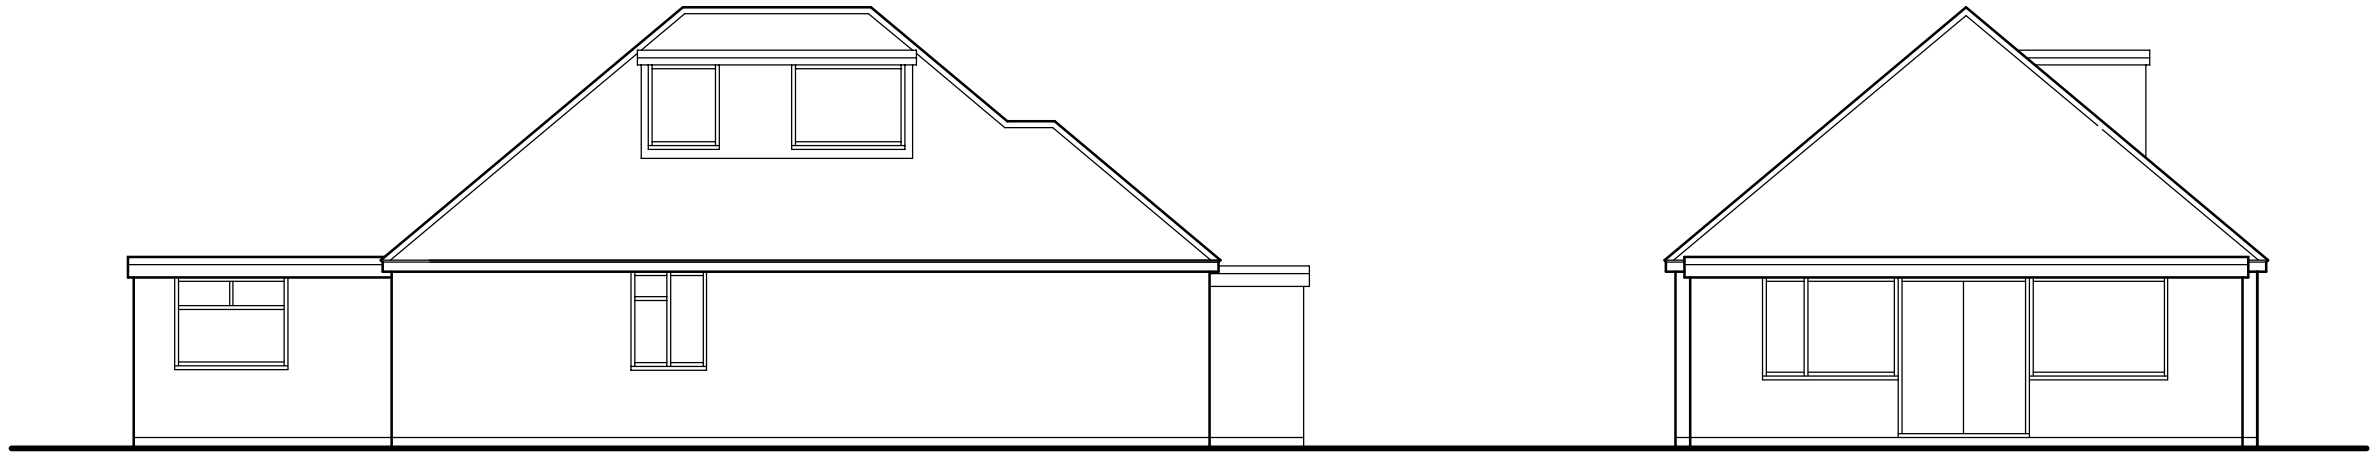

EXISTING SIDE ELEVATION
SCALE 1:100

EXISTING REAR ELEVATION
SCALE 1:100

Note:
Do not Scale from this Drawing (except for planning approval).
All dimensions are in millimetres and to be checked on site.
All Dimensions relating to subcontractors or suppliers work must be checked and agreed between the main contractor and the sub-contractors and suppliers.

DRAWING TITLE
EXISTING SURVEY -
EXISTING ELEVATIONS

DATE: June 2014
SCALE: 1:50 @ A3
DRN.: gp
CHK.: –
Drawing Ref: 14067 EX102
Rev: –

CLIENT
Amanda & Roni, 46 Pitmore Road, Allbrook, Eastleigh.

Gavin Page BA(hons)
tel. 07747 011252
email. gavin.page77@gmail.com

grp architectural design