




East
1 : 100

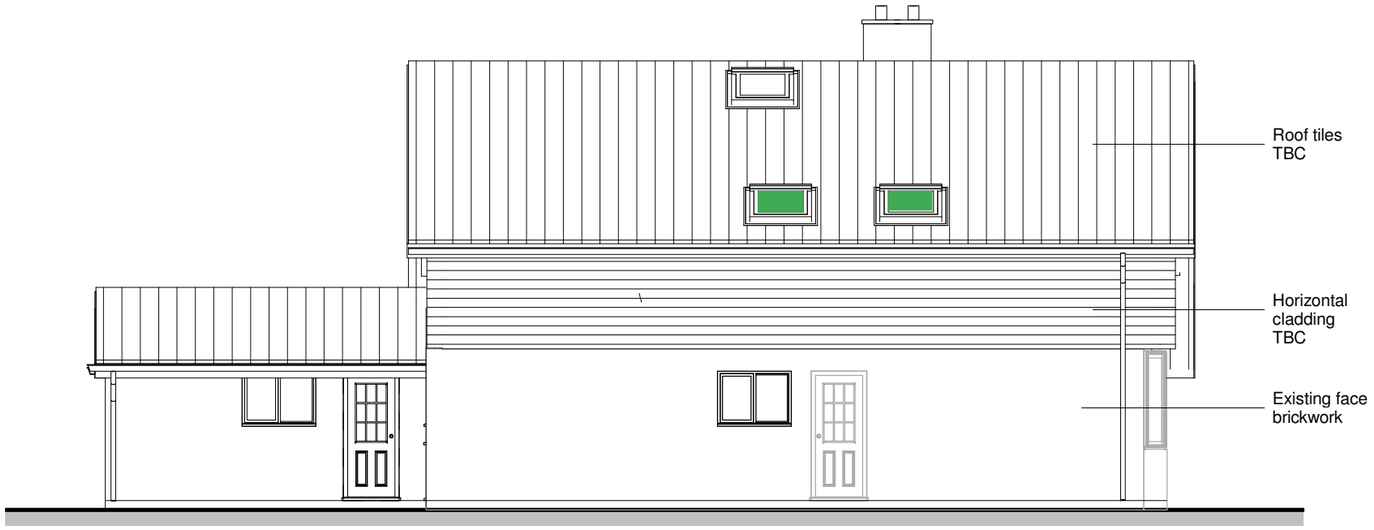

South
1 : 100

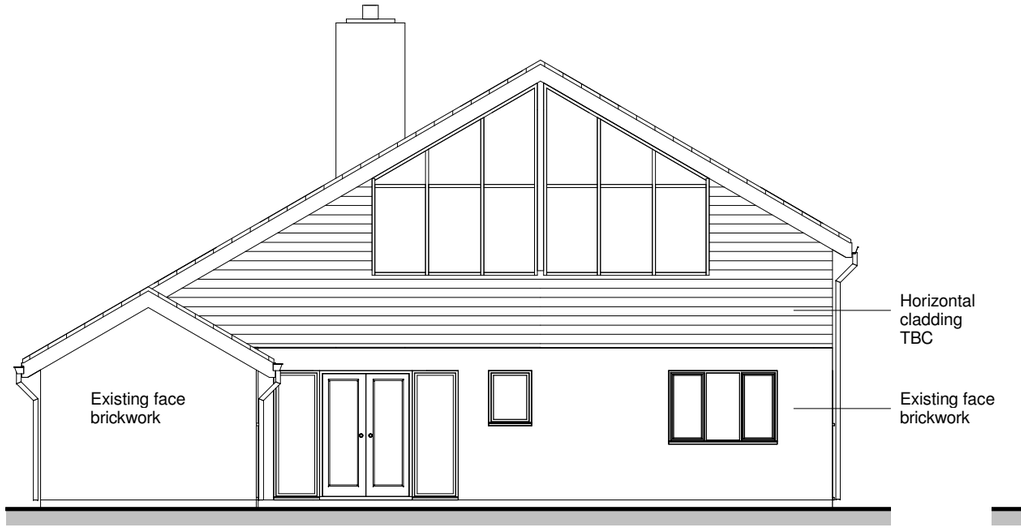

West
1 : 100

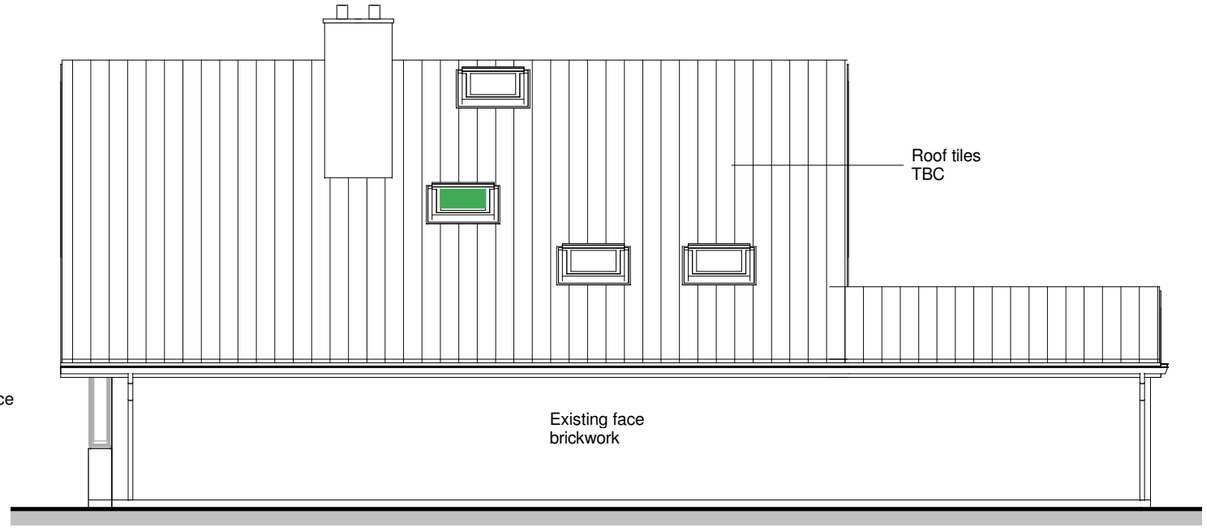

North
1 : 100

1:100 1m 2m 3m 4m 5m 6m 7m 8m 9m 10m

METROSCAPE DESIGN LTD
Malcolm Stevens BA (Hons) Arch Tech
Shady Oak, 5 Ayerswood
Bursledon Road, Hedge End
Southampton, Hampshire SO30 0DF
Tel/Fax: 023 80403794
Email : malcstevens@metroscape.co.uk

Project	19 Crows Nest Lane Boorley Green , Hants
Drawing Title	PROPOSED ROOF ALTERATIONS DWELLING ELEVATIONS
Client	MR & MRS HOOD

Project No	**P110302**
Date JUN 11	Scale 1 : 100
Drawing No	P05
Revision	

This drawing is copyright of the Architectural Consultant & must not be reproduced without permission.