A3

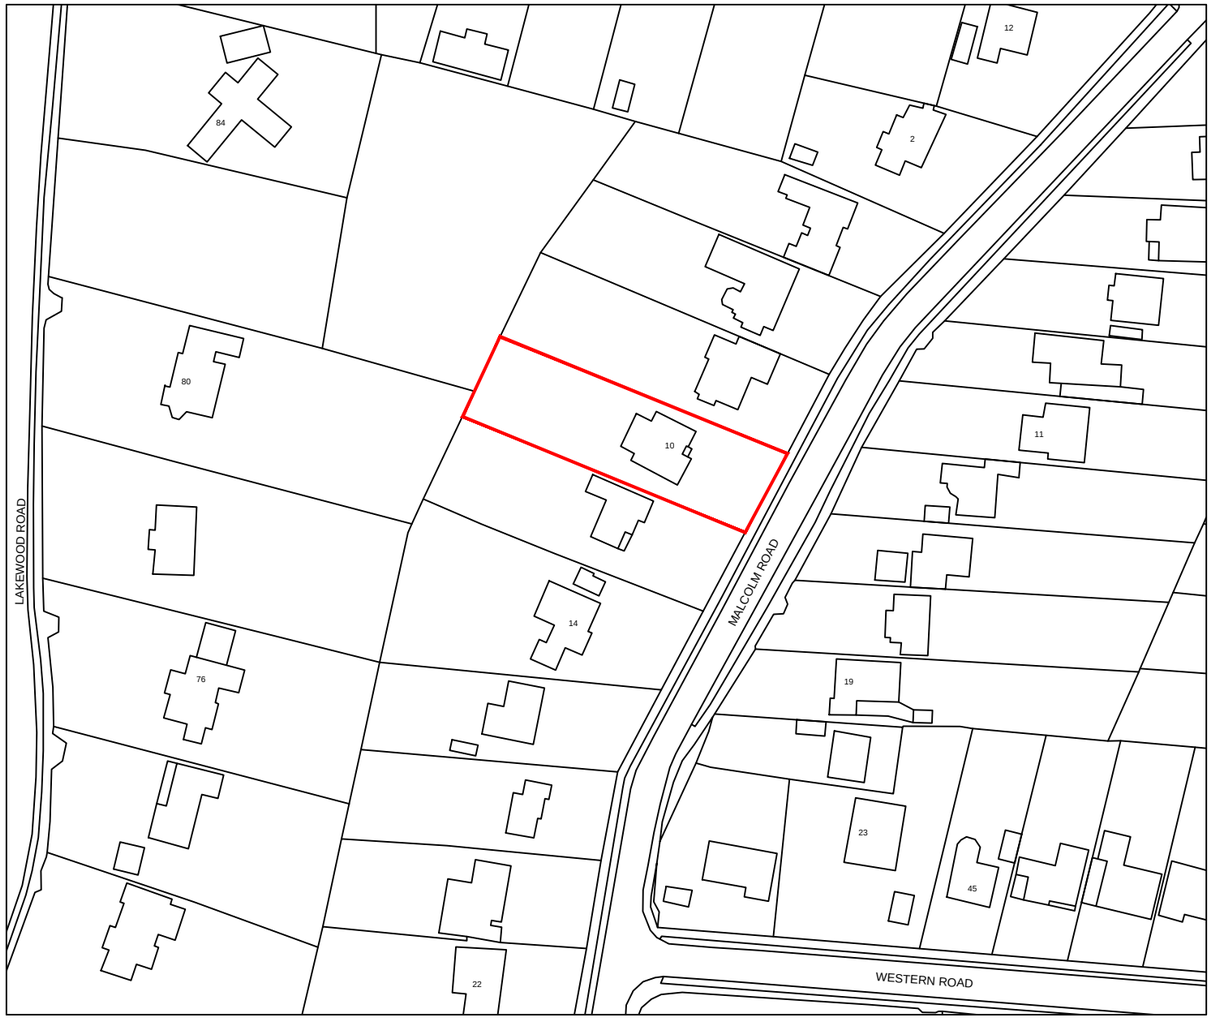

Location Plan - 1:1250 @ A3

0m 10m 50m 100m

north

red line indicates extent of application site

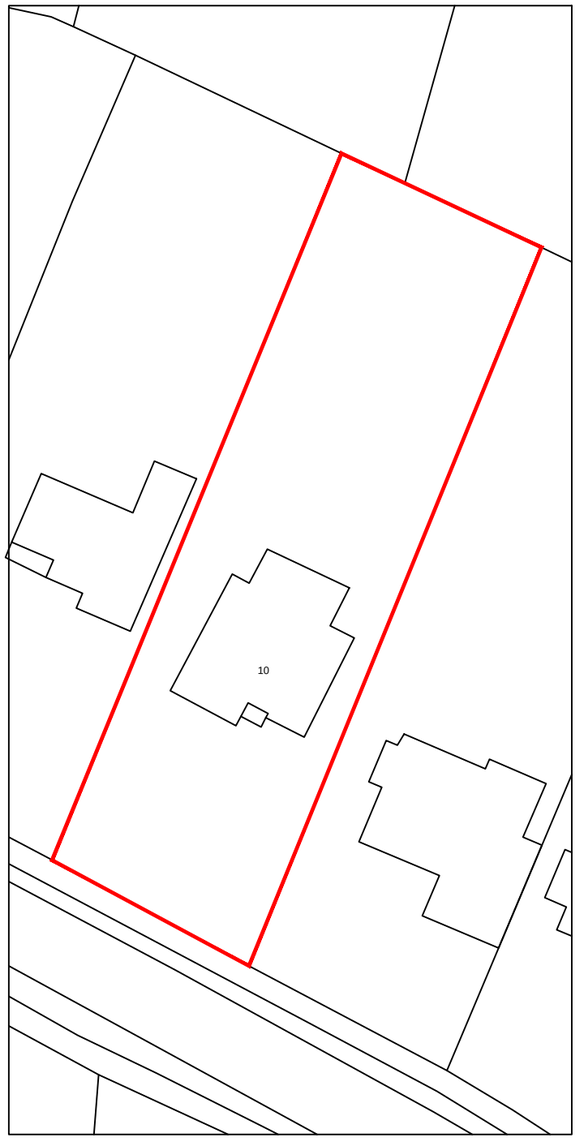

Site Plan - 1:500 @ A3

0m 5m 10m 20m 30m 40m

north

Date	Description	Rev	By
Revision Description			

MH Planning Associates

41 West King Street
Helensburgh
G84 8UL

01436 675 376
07816 907 203

www.mhplanning.co.uk

THIS DRAWING IS COPYRIGHT
DO NOT SCALE FROM DRAWING

Client:
Mr P Godfrey

Project:
Siting of Caravan for Ancillary Residential Use at:
10 Malcolm Road, Chandlers Ford, Eastleigh,
Hampshire, SO53 5BG

Drawing Title:
Location and Site Plan

Drawing Number:
2015_0003-00

Revision:

Date: January 2015

Scale: 1:1250 & 1:500 @ A3

Drawn By: KM

Issue Status:
Planning