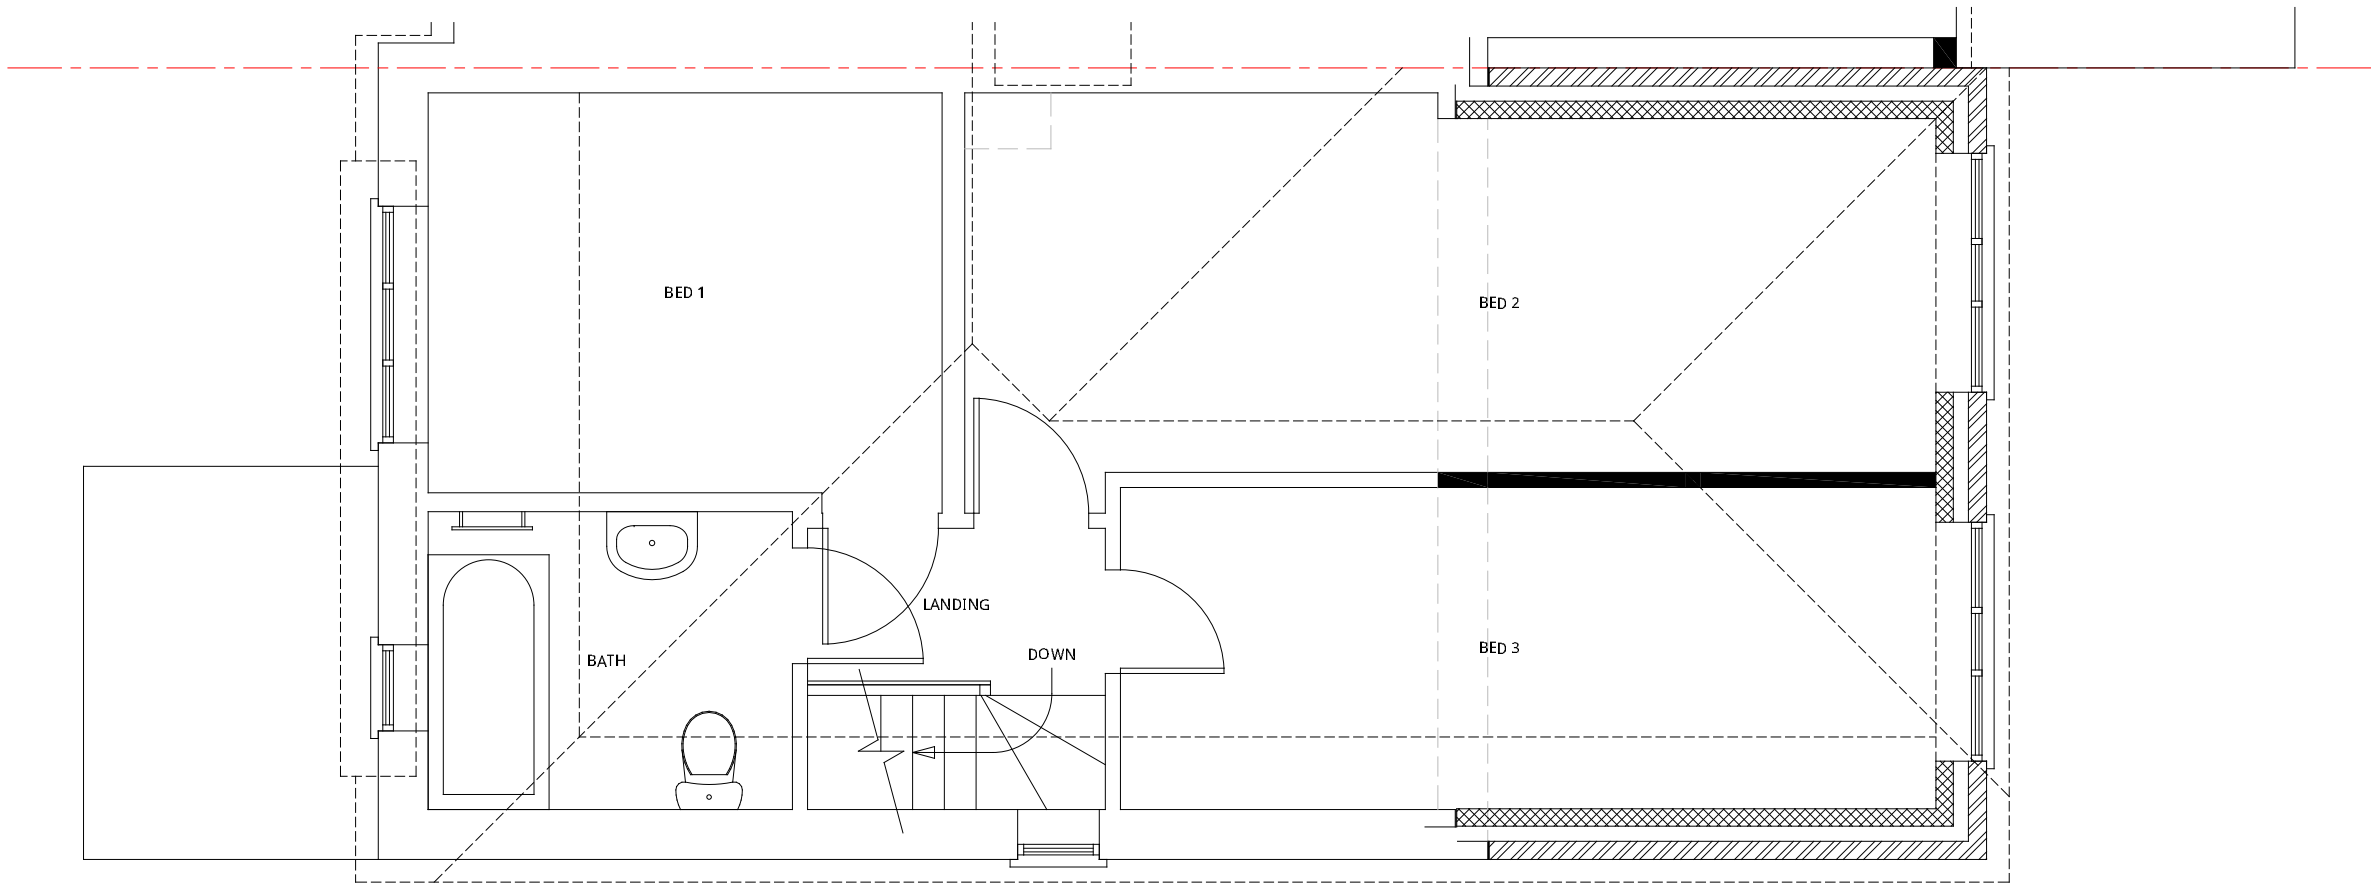

PROPOSED FIRST FLOOR PLAN

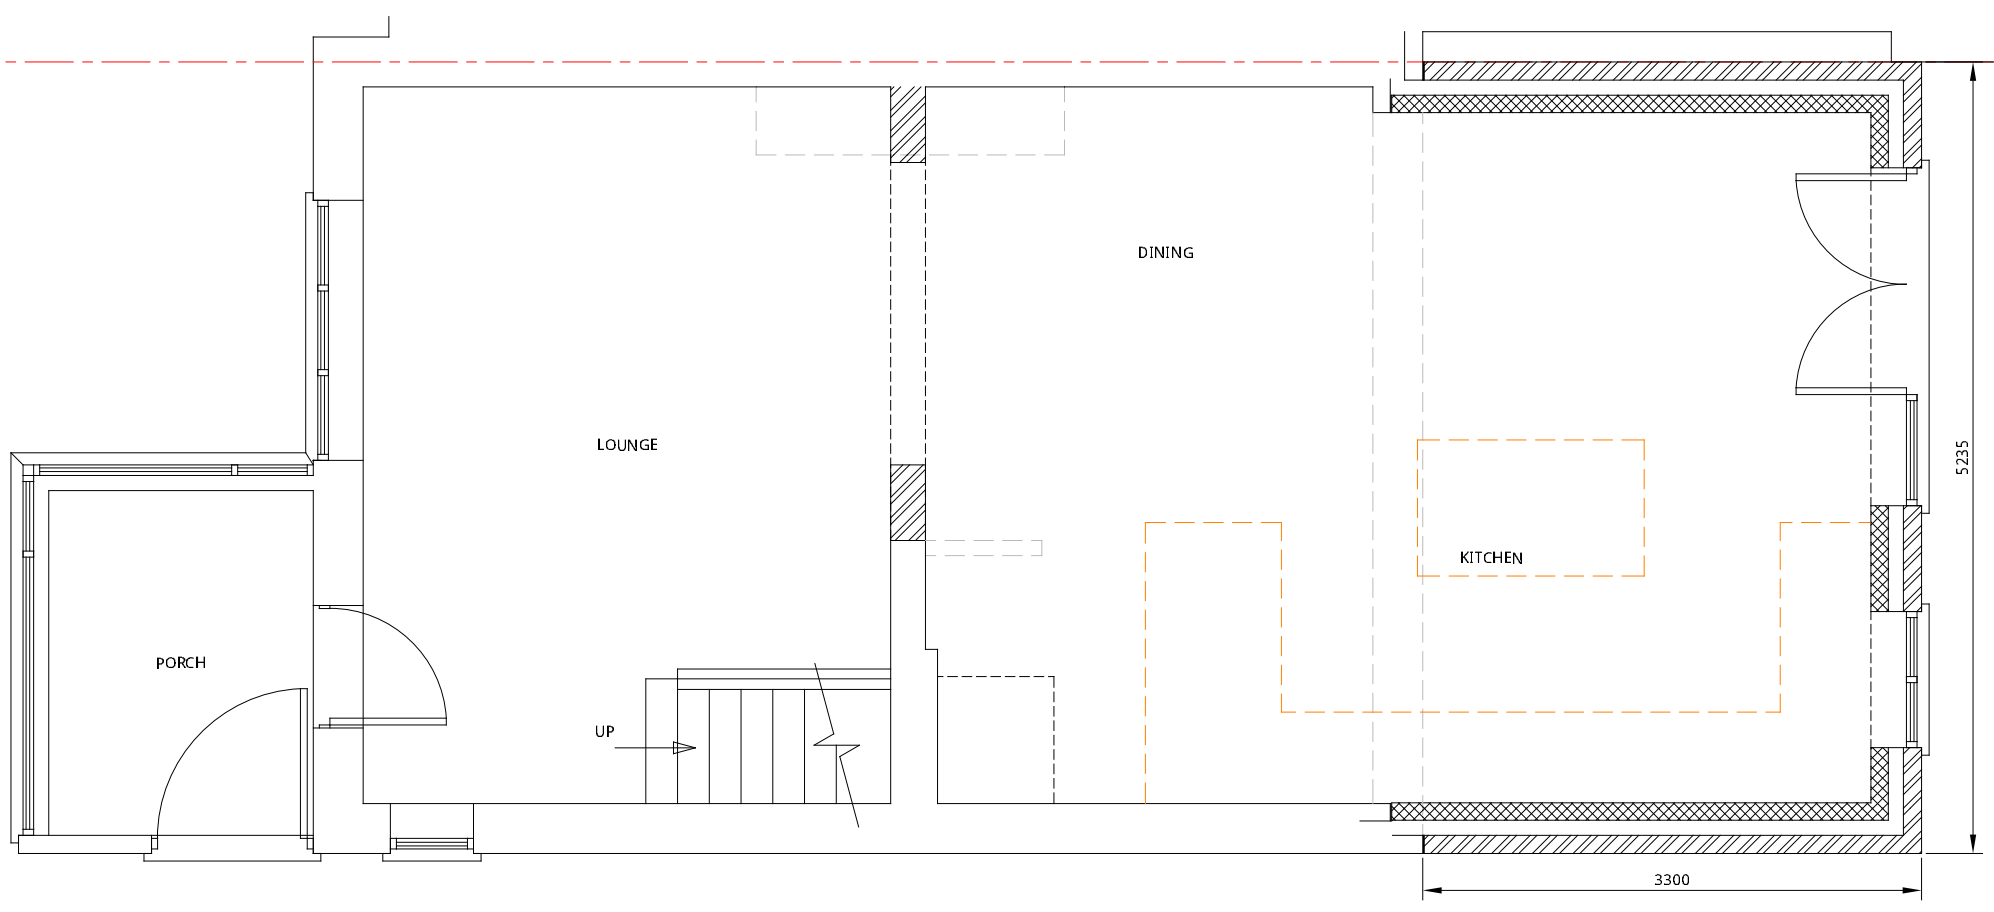

PROPOSED GROUND FLOOR PLAN

0 0.5 1 1.5 2 2.5m

1:50 @ A3

Just extension plans
18 Wavendon Avenue
New Milton BH25 7LS
tel 01425 613092
www.justextensionplans.co.uk

Project: 53 Locksley Road, Eastleigh, SO50 5DR

Drawing: Proposed Floor Plans

Drawing number: 1032/P03

Revision: --

1:50 @ A3 | Feb 2017