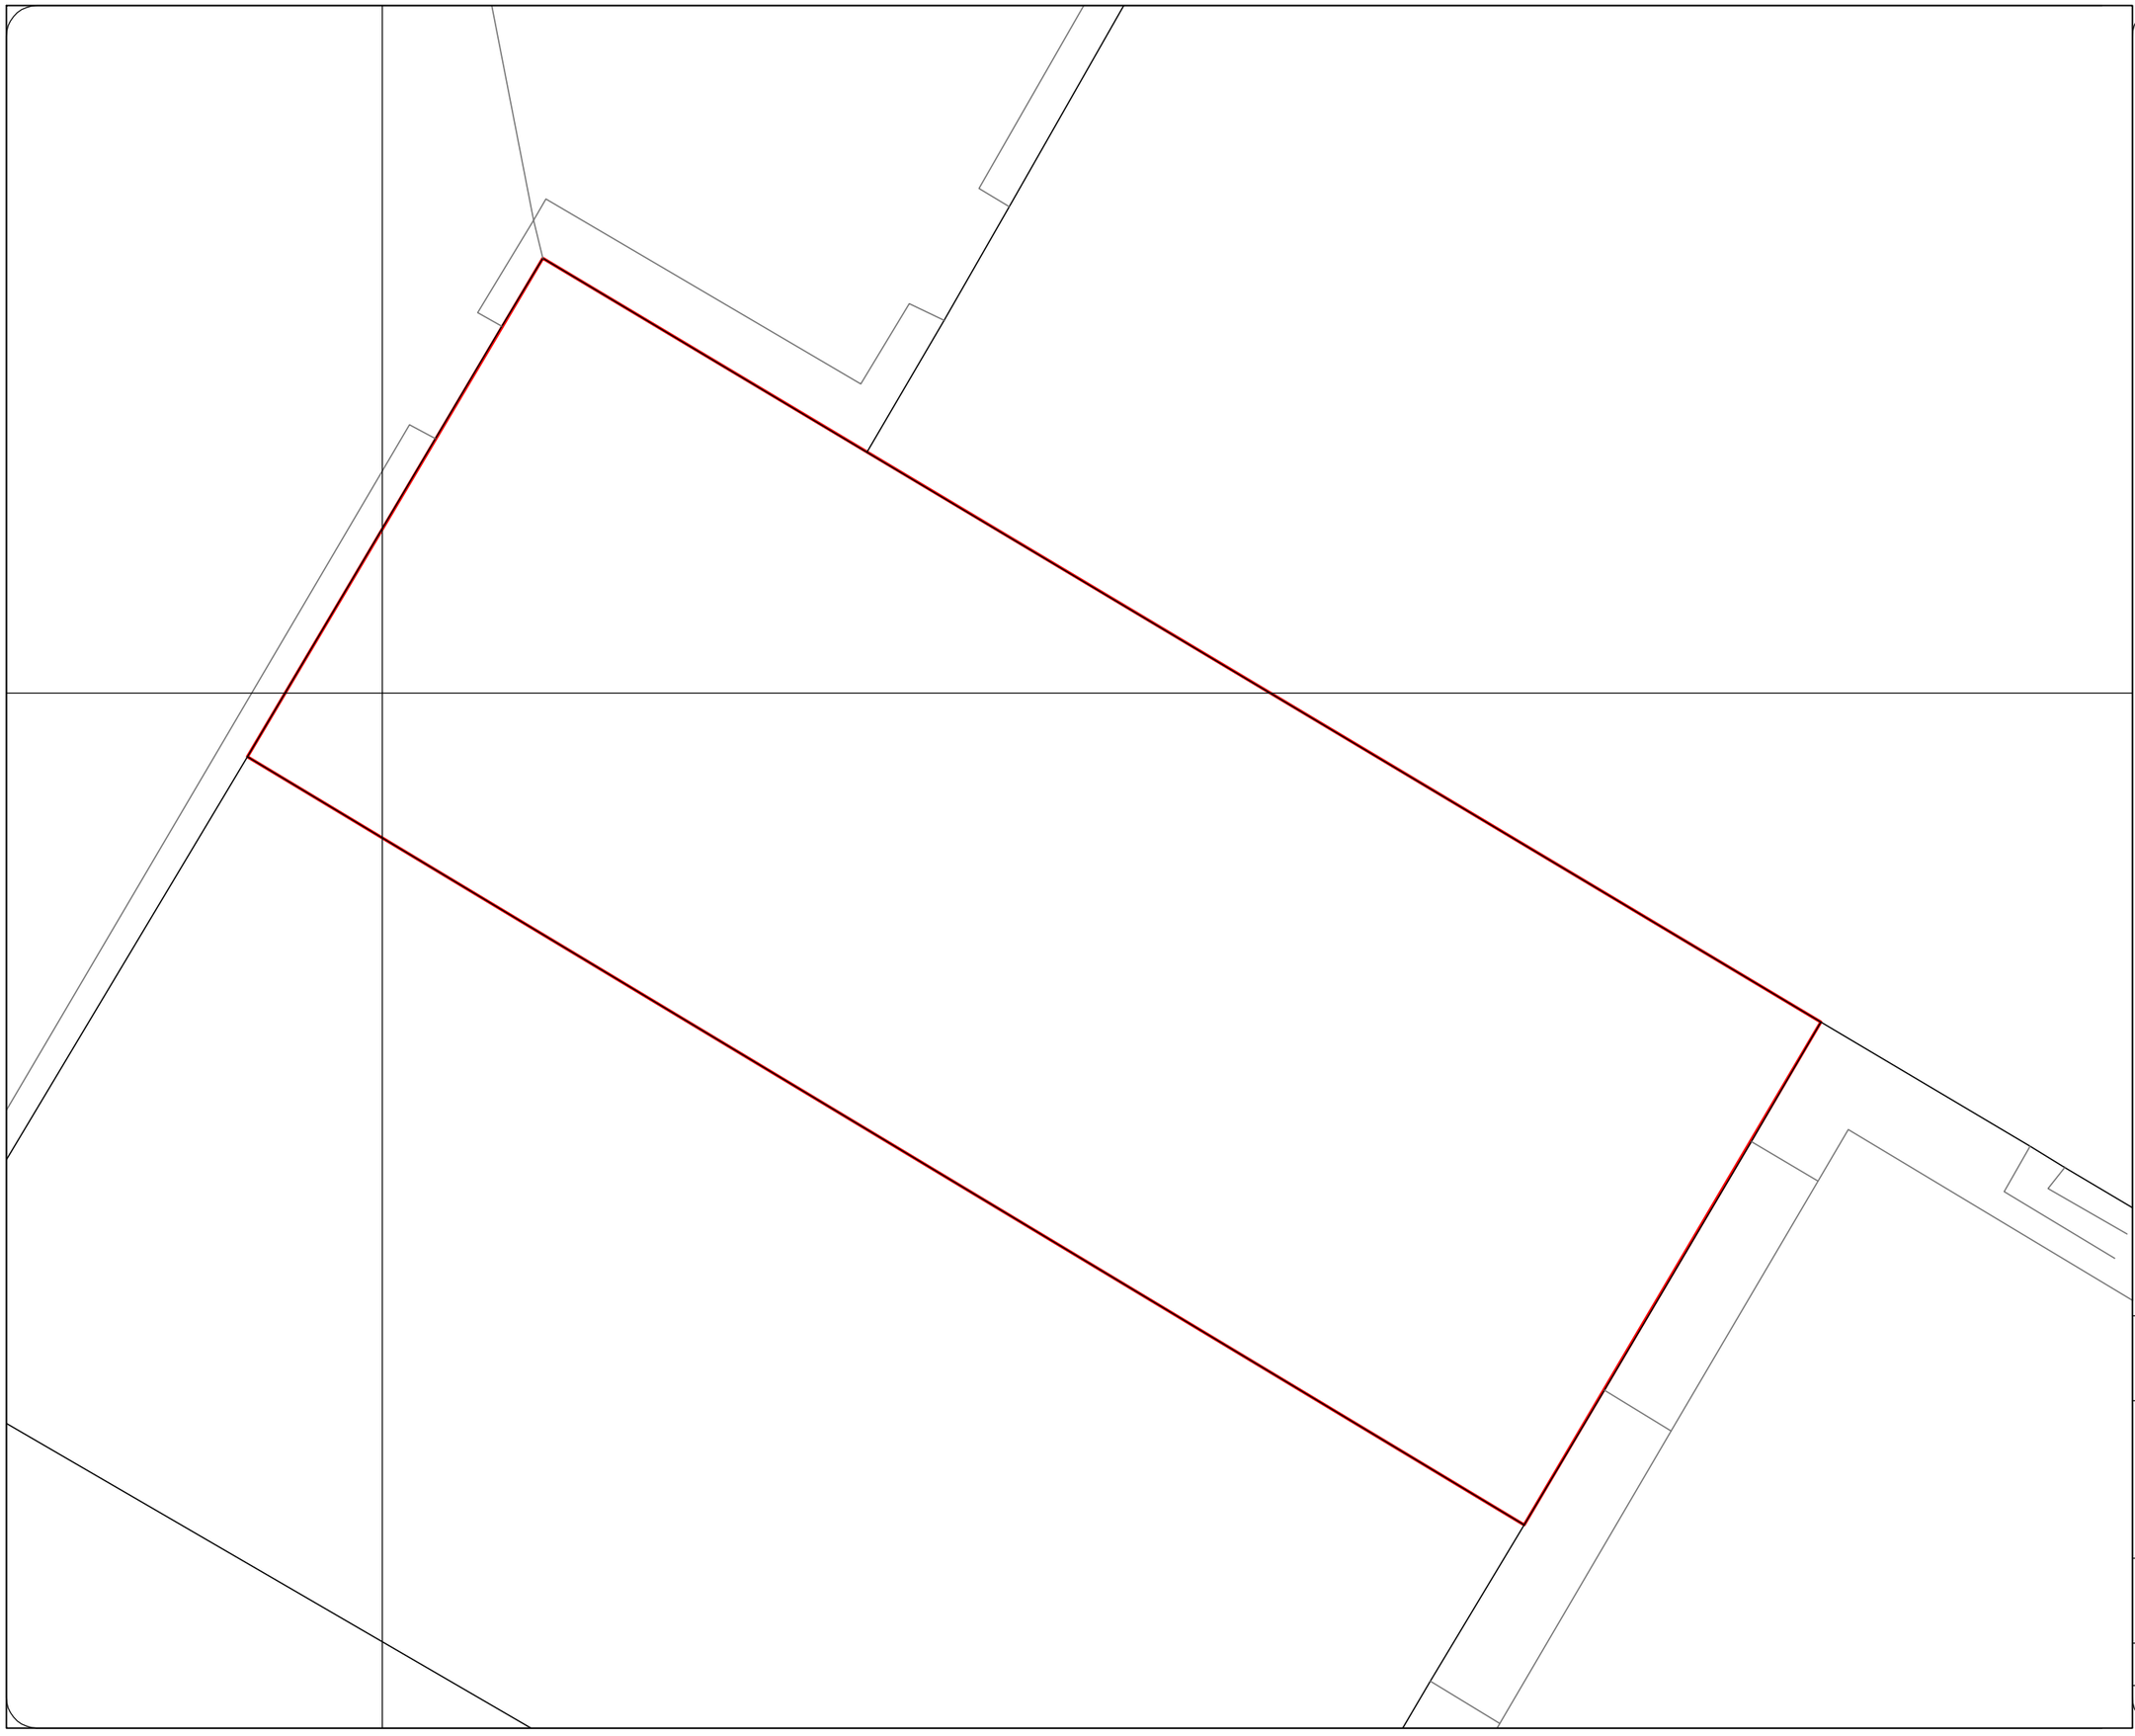


THIS DRAWING IS COPYRIGHT OF CONCEPT PROJECT MANAGEMENT SERVICES AND SHALL NOT BE REPRODUCED IN WHOLE OR PART WITHOUT THEIR EXPRESS PERMISSION.

ALL DIMENSIONS ARE TO STRUCTURAL ELEMENTS UNLESS OTHERWISE STATED.

ANY DISCREPANCIES BETWEEN DRAWINGS ARE TO BE REPORTED TO C.P.M.S IMMEDIATELY.

Ref.	Date	Revision

Client

CARPETRIGHT

Unit 3 Wellington Road, Tollbar Way, West End

SOUTHAMPTON

·C·P·M·S·

Concept Project Management Services Ltd.

Grant Farm, Mill House Lane
Addington, West Malling, Kent, ME19 5BA
Telephone: 01732 870430 Fax 01732 520035
e-mail: name@conceptpms.co.uk

Title

BLOCK PLAN

Date	Scale	Drawn
18.09.14	1:200@A3	SGR

Drawing No.	Revision
CPMS/1212/BLOCK	