


EXISTING WEST ELEVATION

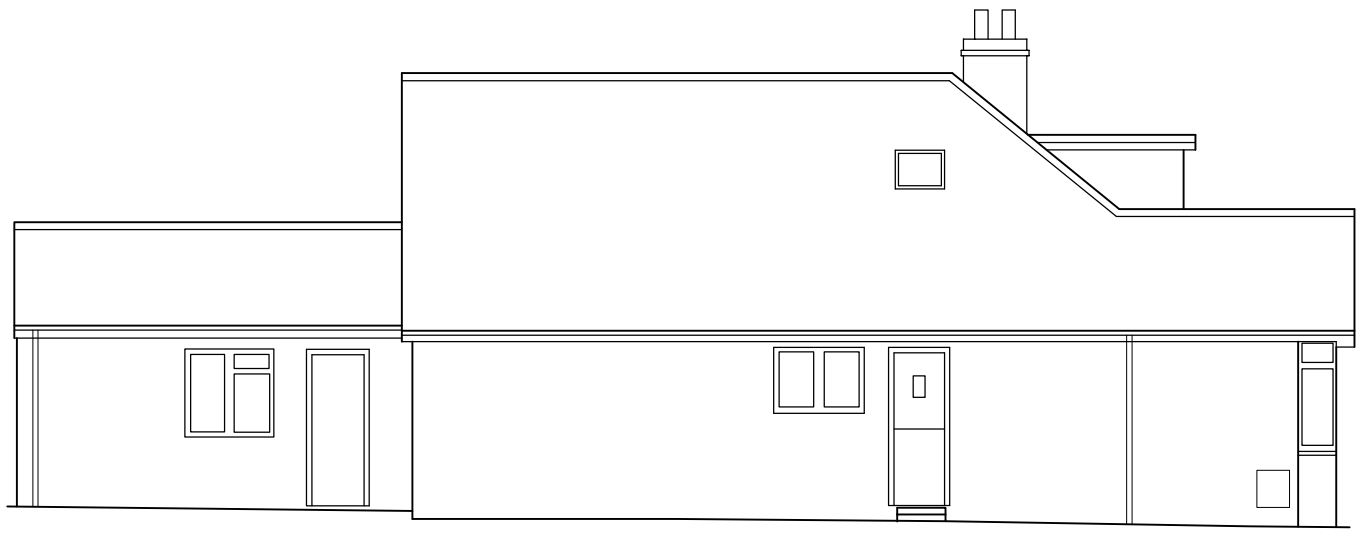

EXISTING SOUTH ELEVATION



EXISTING EAST ELEVATION



EXISTING NORTH ELEVATION

1:100 1m 2m 3m 4m 5m 6m 7m 8m 9m 10m

METROSCAPE DESIGN LTD

Malcolm Stevens BA (Hons) Arch Tech
Shady Oak, 5 Ayerswood
Bursledon Road, Hedge End
Southampton, Hampshire
SO30 0DF
Tel/Fax: 023 80403794
Email : malcstevens@metroscape.co.uk

Project	19 CROWS NEST LANE, BOORLEY GREEN, HANTS
Drawing Title	EXISTING DWELLING ELEVATIONS
Client	MR & MRS C HOOD

Project No	P110302
Date JUNE 11	Scale 1:100
Drawing No	P03
Revision	

This drawing is copyright of the Architectural Consultant & must not be reproduced without permission.