
4 FARM CLOSE, SO31

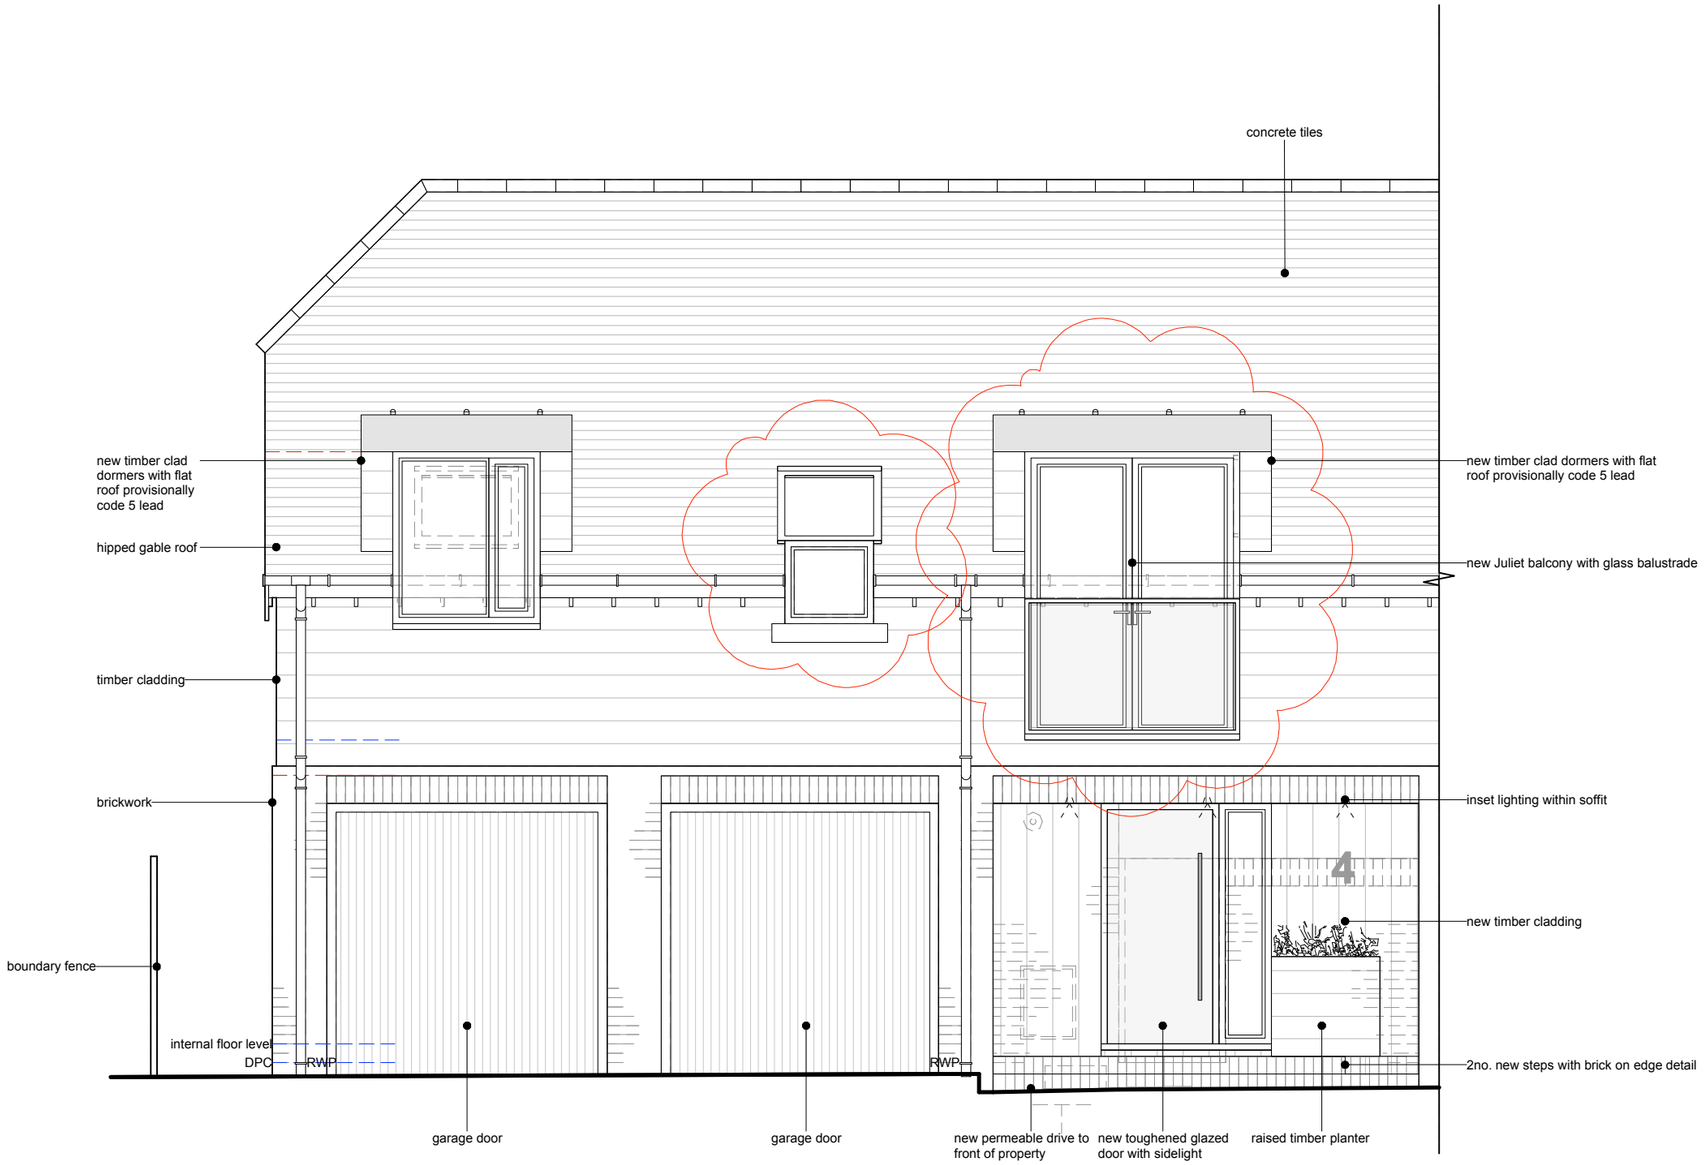

N

N.B. HARD LANDSCAPING PARTIALLY SURVEYED & SHOWN SCHEMATICALLY DRAWN

FRONT ELEVATION AS PROPOSED 1:50 @ A3

revision	date	drawn	description
A	01.11.13	PT	Projecting balcony and central dormer omitted

LA HALLY ARCHITECT
38 LEIGH ROAD EASTLEIGH SO50 9DT
07789 300 937 02380 616 698
www.lahally.com design@lahally.com

DRAWING STATUS: ISSUED FOR PLANNING

client: **MR. & MRS. LANGLEY**

job: **4 FARM CLOSE, SO31**

drawing: **FRONT ELEVATION AS PROPOSED**

date	drawn	scale	drawing no.	rev.
SEP 2013	AS/LH	1:50 @ A3	338.PL.004	A