EXISTING/PROPOSED ELEVATIONS

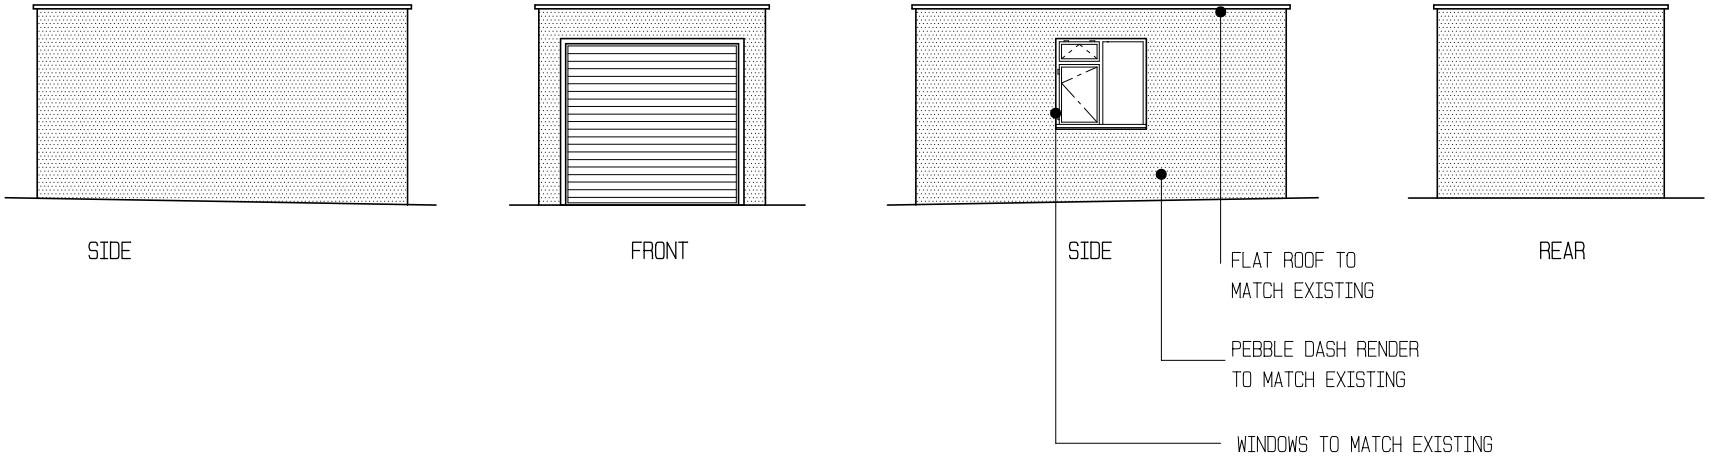

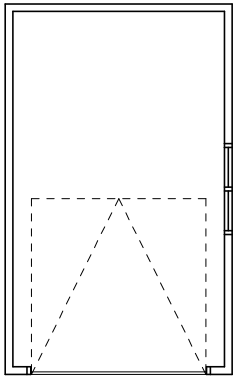

EXISTING/PROPOSED PLAN

ACA ARCHITECTURAL DESIGN
9 WOODSIDE AVENUE
EASTLEIGH
SO50 9ES
Tel: 07817616023 or Email: acaadesign@gmail.com

Client
Mr & Mrs Fensome

Project Title
Mylor, Church Hill,
West End, SO30 3AT

Drawing Title
Existing/Proposed Garage

Scale
1:100 On A4 Paper

Drawn By
AC

0 1m 2m 3m 4m 5m

© This drawing is the copyright of ACA Architectural Design. It may not be copied, altered or reproduced without their written authority. This drawing must not be scaled
IF IN DOUBT ASK ! !

Drawing No.
2013/04

Rev.