Ordnance Survey®
OS Sitemap®

Proposed Extension

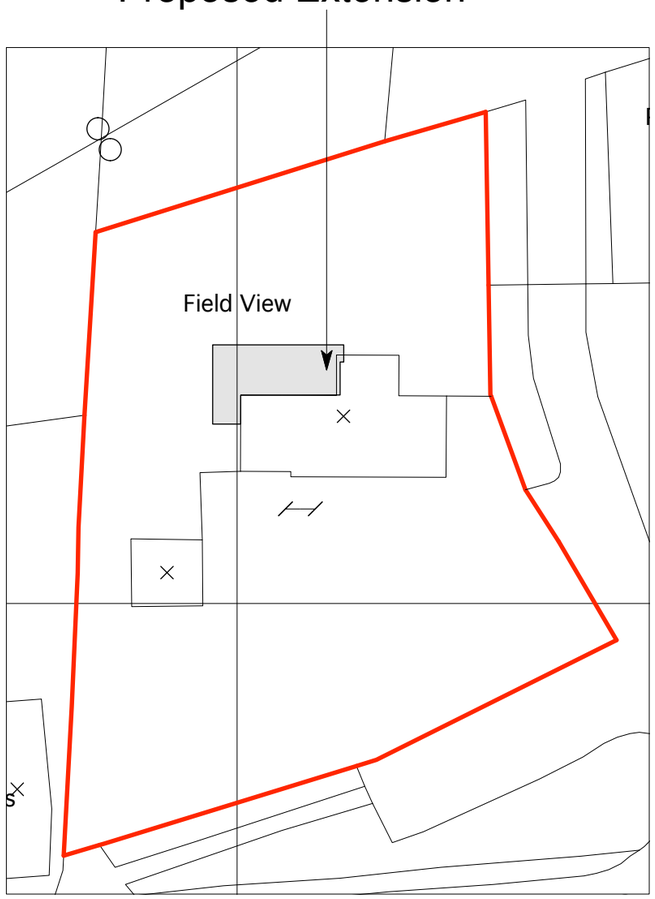

Block Plan 1:500 @ A3

© Crown Copyright 2009
Reproduction in whole or in part is prohibited
without the prior permission of Ordnance Survey.
Serial Number: 01164700

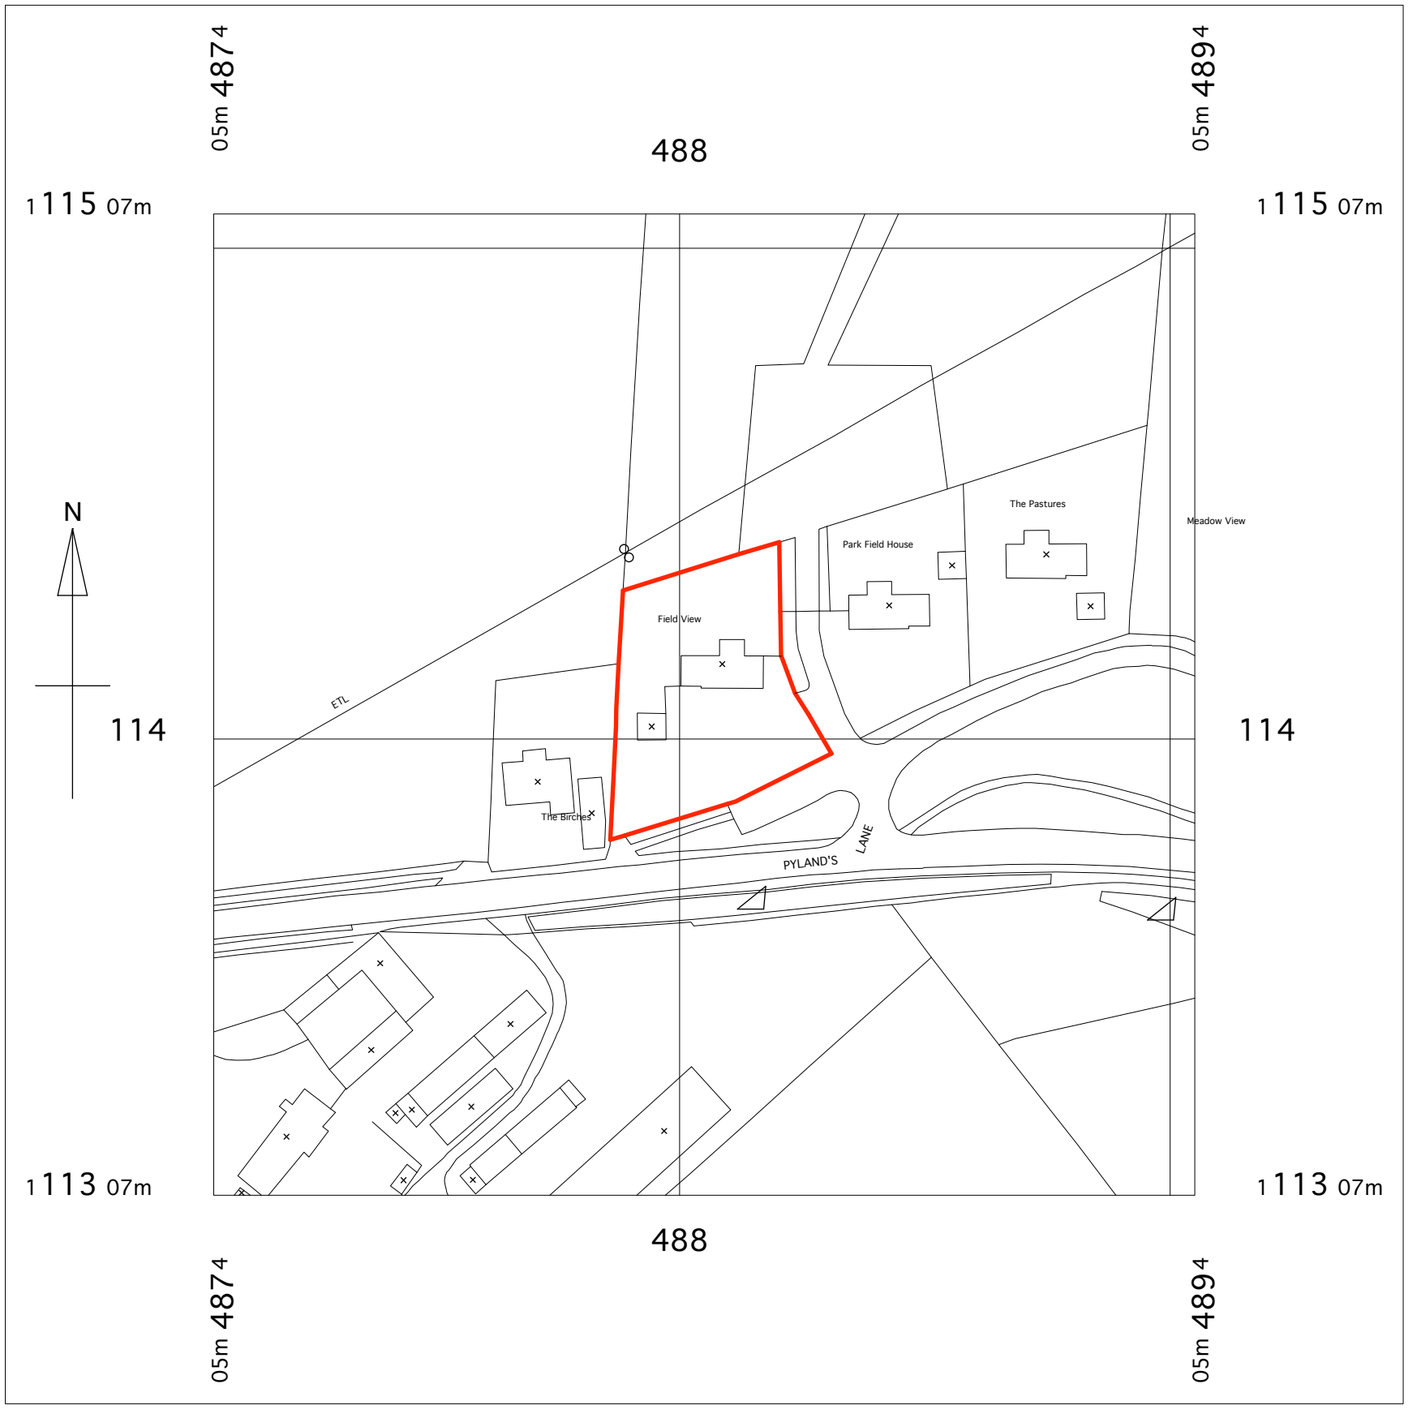

Location Plan 1:1250 @ A3

20 0 20 40 60 80 100
Metres

LOCATION AND BLOCK PLAN

CONTRACTORS MUST CHECK ALL DIMENSIONS ON SITE. ONLY FIGURED DIMENSIONS ARE TO BE WORKED FROM. DISCREPANCIES MUST BE REPORTED TO THE ARCHITECT BEFORE PROCEEDING.

© THIS DRAWING IS COPYRIGHT

A&Q PARTNERSHIP

REVISION	DR'N	DATE
A - Block Plan Changed	M BD	06.05.14

CLIENT
MR & MRS WATERS

PROJECT
FIELDVIEW
PYLANDS LANE
BURSLEDON, SOUTHAMPTON
SO31 1BH

DRAWING
LOCATION & BLOCK PLAN

SCALE	NTS	DATE	April 2014
DRAWING No.		DRAWN BY	M BD
10 124 10A		Contractor Design by A&Q	
		REVISION	

A&Q PARTNERSHIP (LONDON) LTD
THE LUX BUILDING, 2-4 HOXTON SQUARE, LONDON N1 6NU
Tel: 020 7613 2244 Fax: 020 7613 2642 Email:london@aqp.co.uk
ARCHITECTURE DESIGN MASTERPLANNING INTERIORS

TB V.08