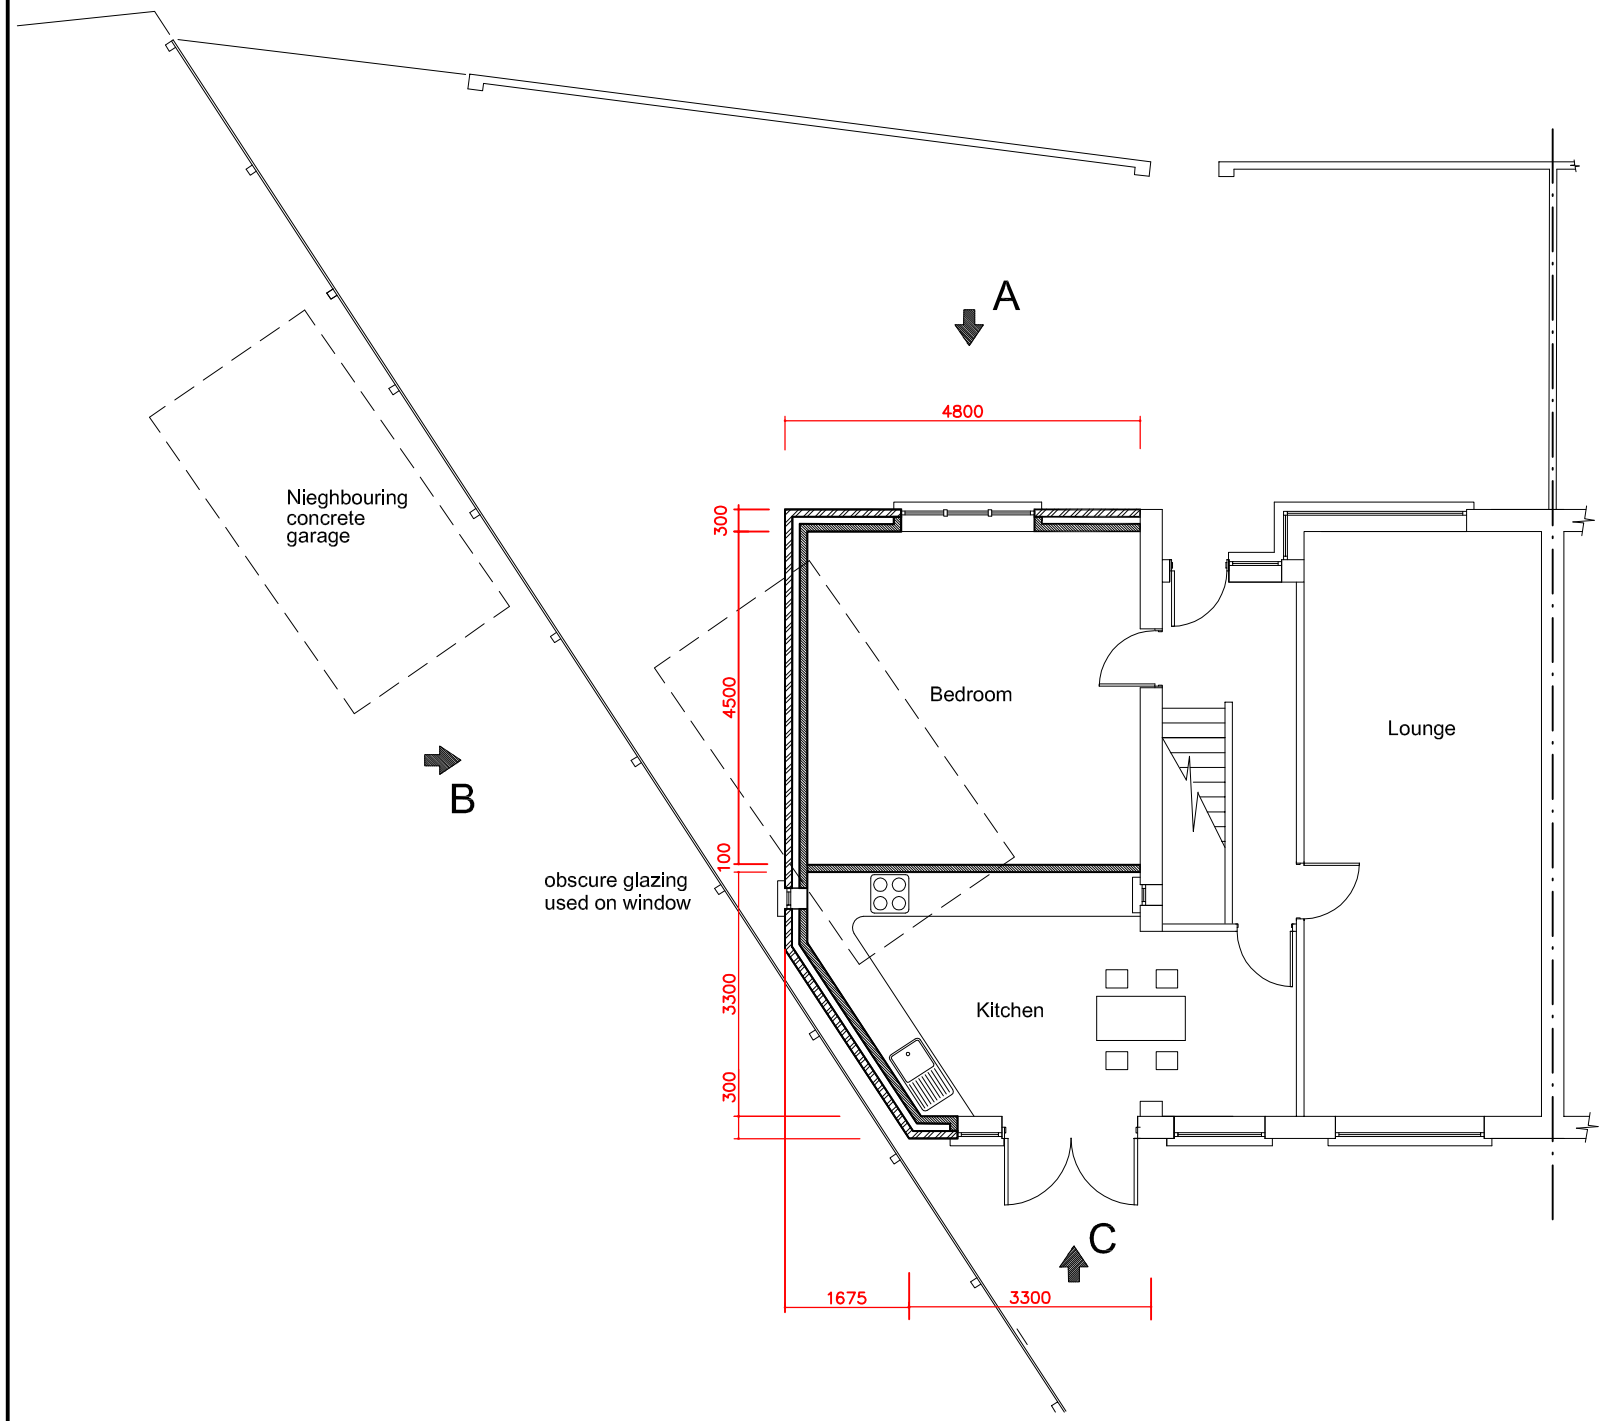

Ground Floor Plan 1:100

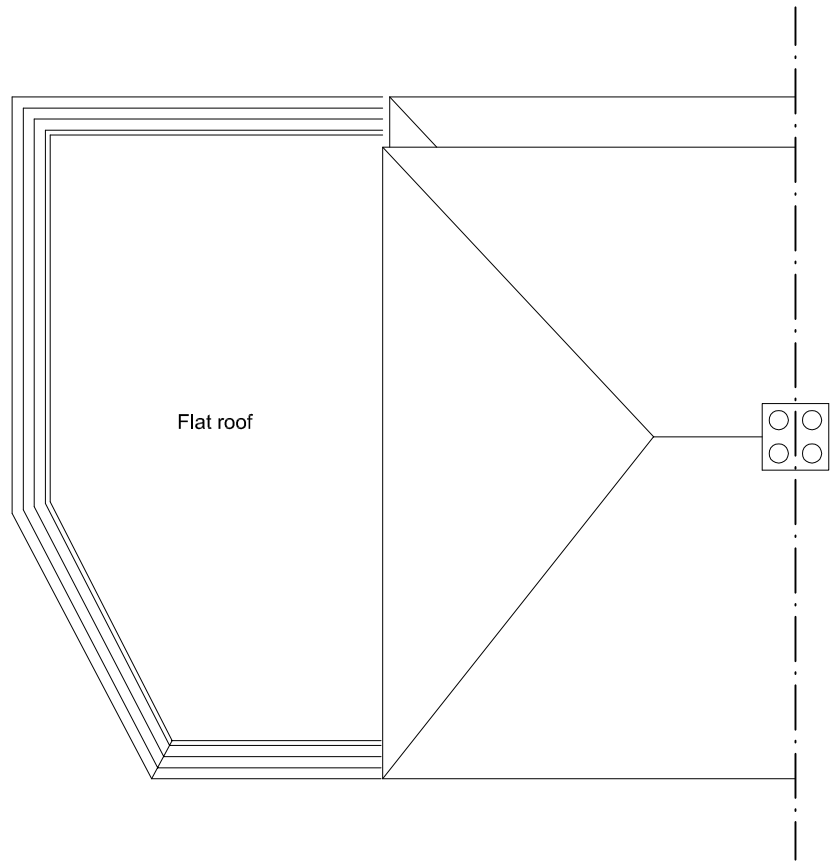

Roof Plan 1:100

1 2 3 4 5 meters

REVISION	DATE	DESCRIPTION
B	14.4.2011	Garage & ensuite removed following discusions with Clare Martin & re submitted
A	5.12.2010	SUBMITTED FOR APPROVAL TO EASTLIEGH COUNCIL

APS Architecture & Planning (Southampton) ltd 07870 219 029

Proposed Layout & Roof plan
54 Coach rd, Hamble, SO31 4LA

Client :- Mr R Gillespe

DRG. No. 102 B SCALE 1:100@A3 DATE 14.4.2011 BY TW