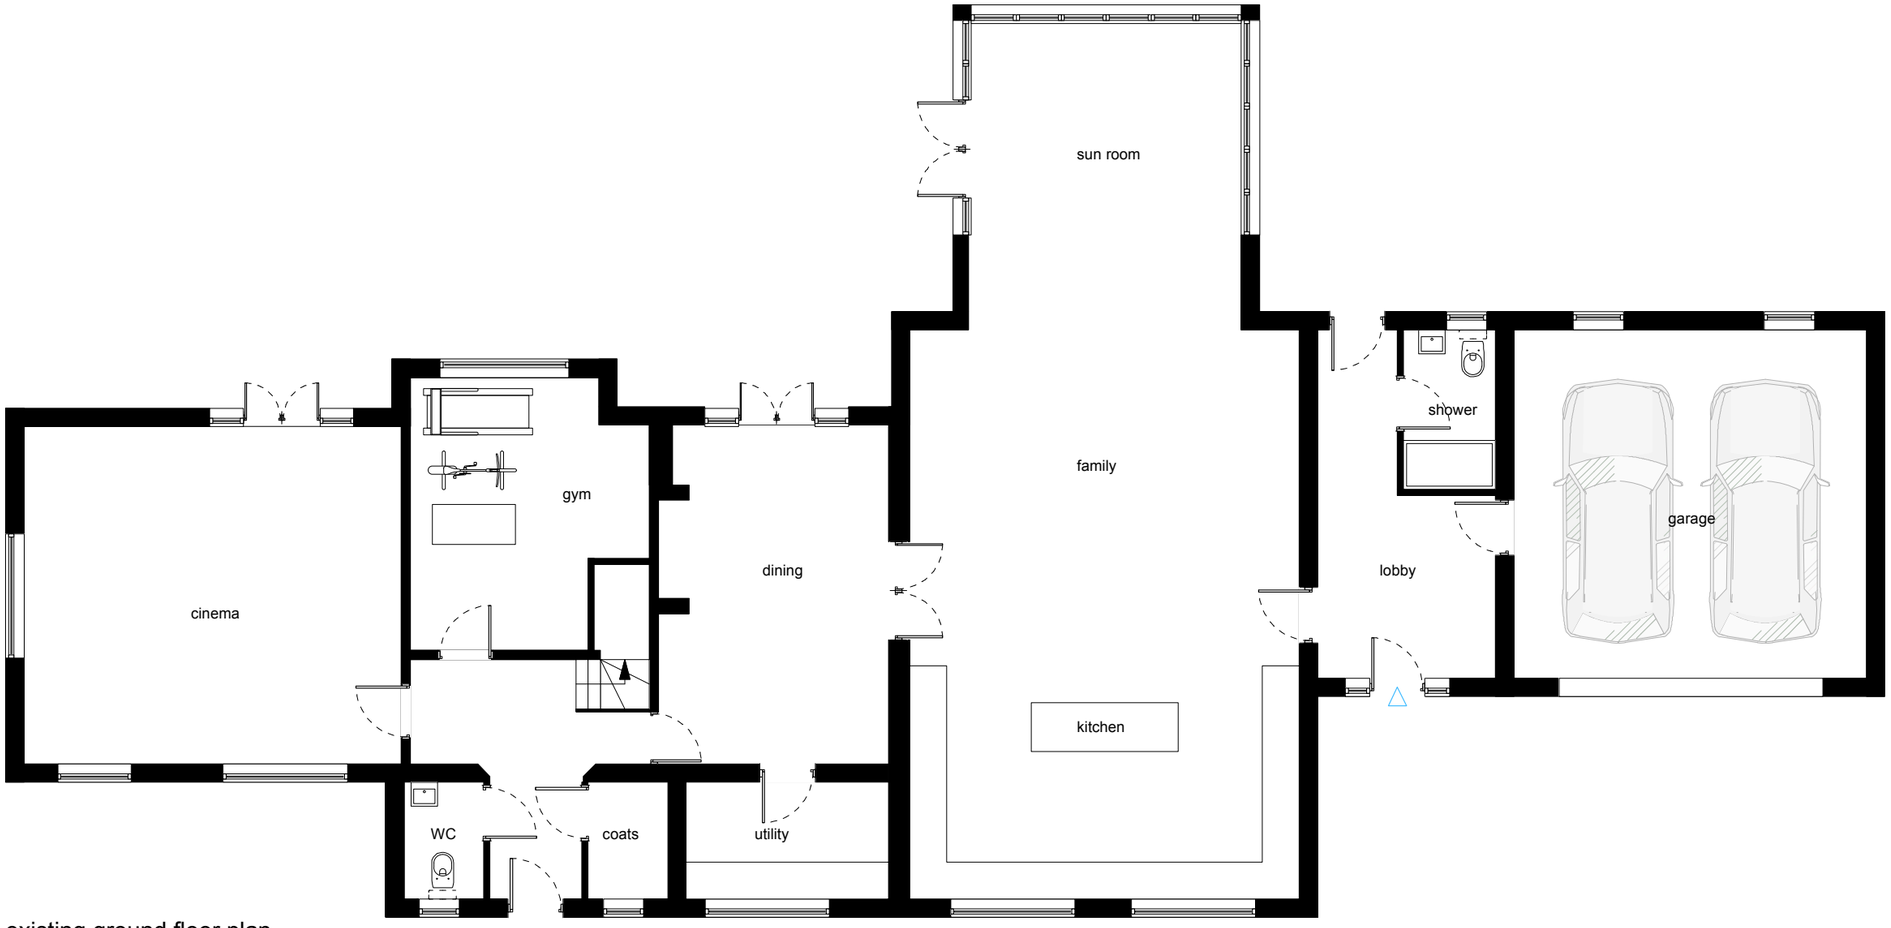

existing ground floor plan

Rev:	Note:	Date:

Notes:

Do not scale from the drawing for other than planning purposes, all sizes to be confirmed on site before construction.

The copyright of this drawing is retained by Concept Design & Planning.

The site drawing is reproduced under the limited licence of the Ordnance Survey and cannot be reproduced.

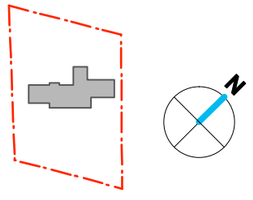

Project:	263 Winchester Road	Drawn by:	RW
Drawing:	Existing GFL Plan	Checked by:	RW
Drawing No:	C15/070.02	Revision:	*
Scale:	1:100 @ A3	Date:	Mar 2017

concept design & planning

t. 023 8033 1010

e. studio@conceptdp.co.uk

www.conceptdp.co.uk