SITE LAYOUT 1:250

RIBA Chartered Practice
arb Architects Registration Board

This drawing is the copyright of ADP Architects Ltd. It may not be altered or reproduced in any form, or passed onto Third Parties without the written consent of ADP Architects Ltd.

0 2 4 6 8 10 12 14 16 18 20m

LINEAR SCALE 1:250


A3 @ 1:250

adp architects ltd
architects & urban designers

Tel: 0845 365 1475
Email: mail@adp-ltd.co.uk
www.adparchitectsltd.co.uk
Richmond Court, 94 Botley Road, Park Gate, Southampton, SO31 1BA

rev:	date:	note:
C	15.04.16	Utility extension added/patio extended
B	31.03.16	Revised extension
A	10.02.16	Planning issue

The site is based on a topogaphical survey undertaken by Paul Stubiington Surveys Ltd (ref: 5266/01)
Surrounding information copied from Ordnance Surveys Promap. Crown Copyright. Licence Number 100022432

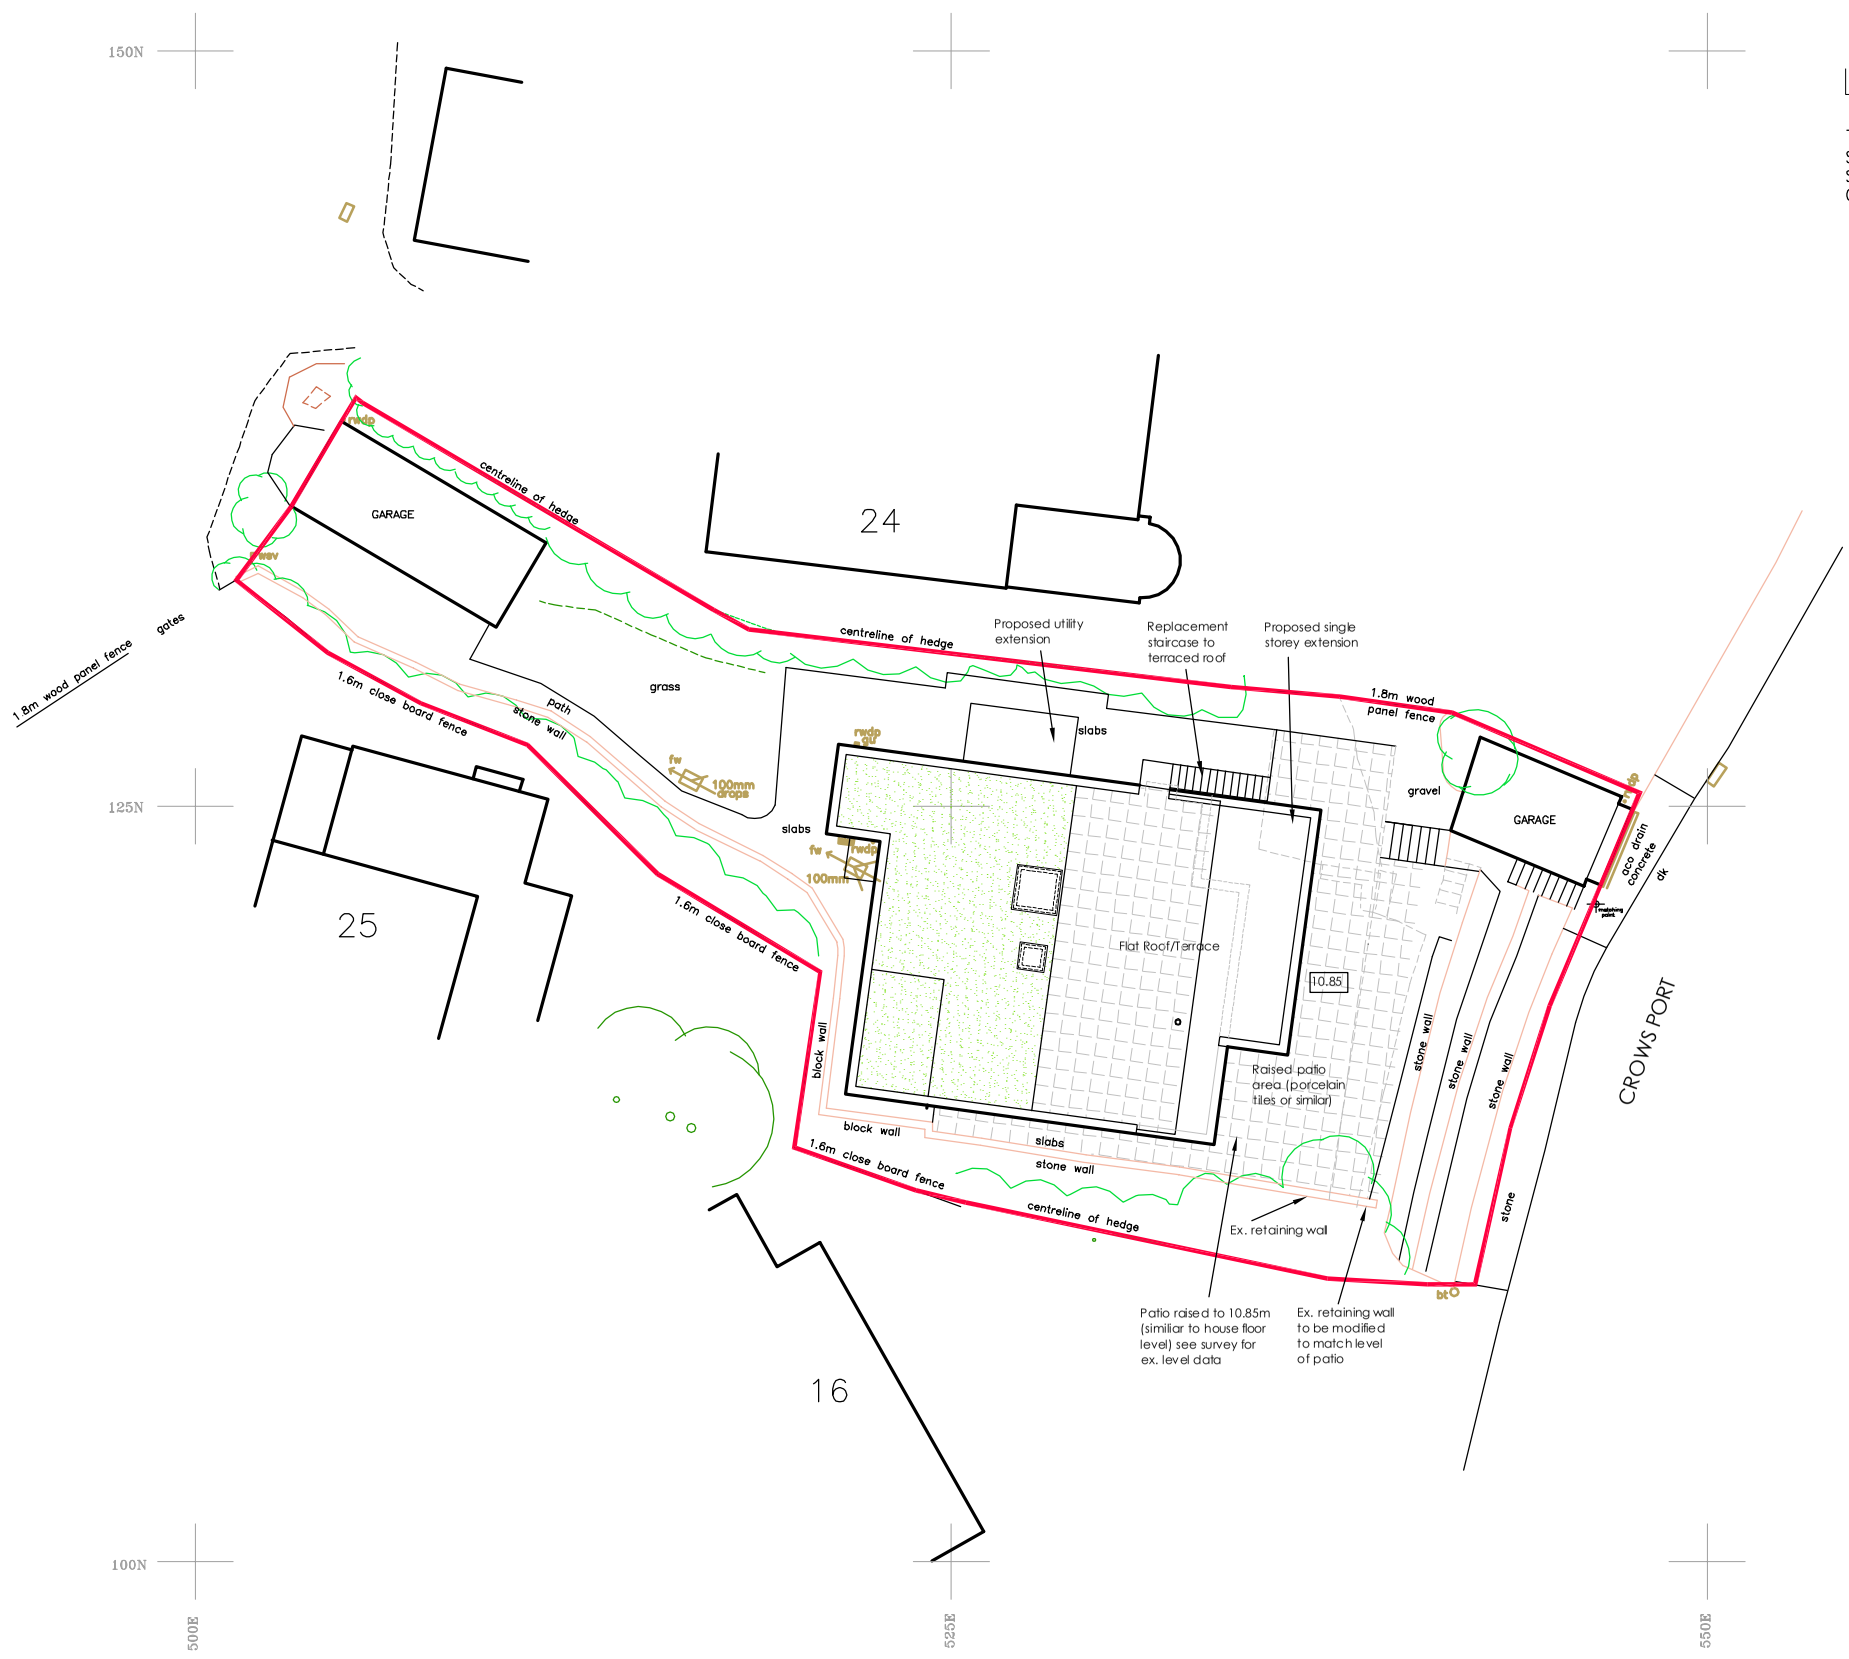

Alterations & Additions ¤ 26 Crows Port ¤ Hamble ¤ R Butler ¤ 1728-01c