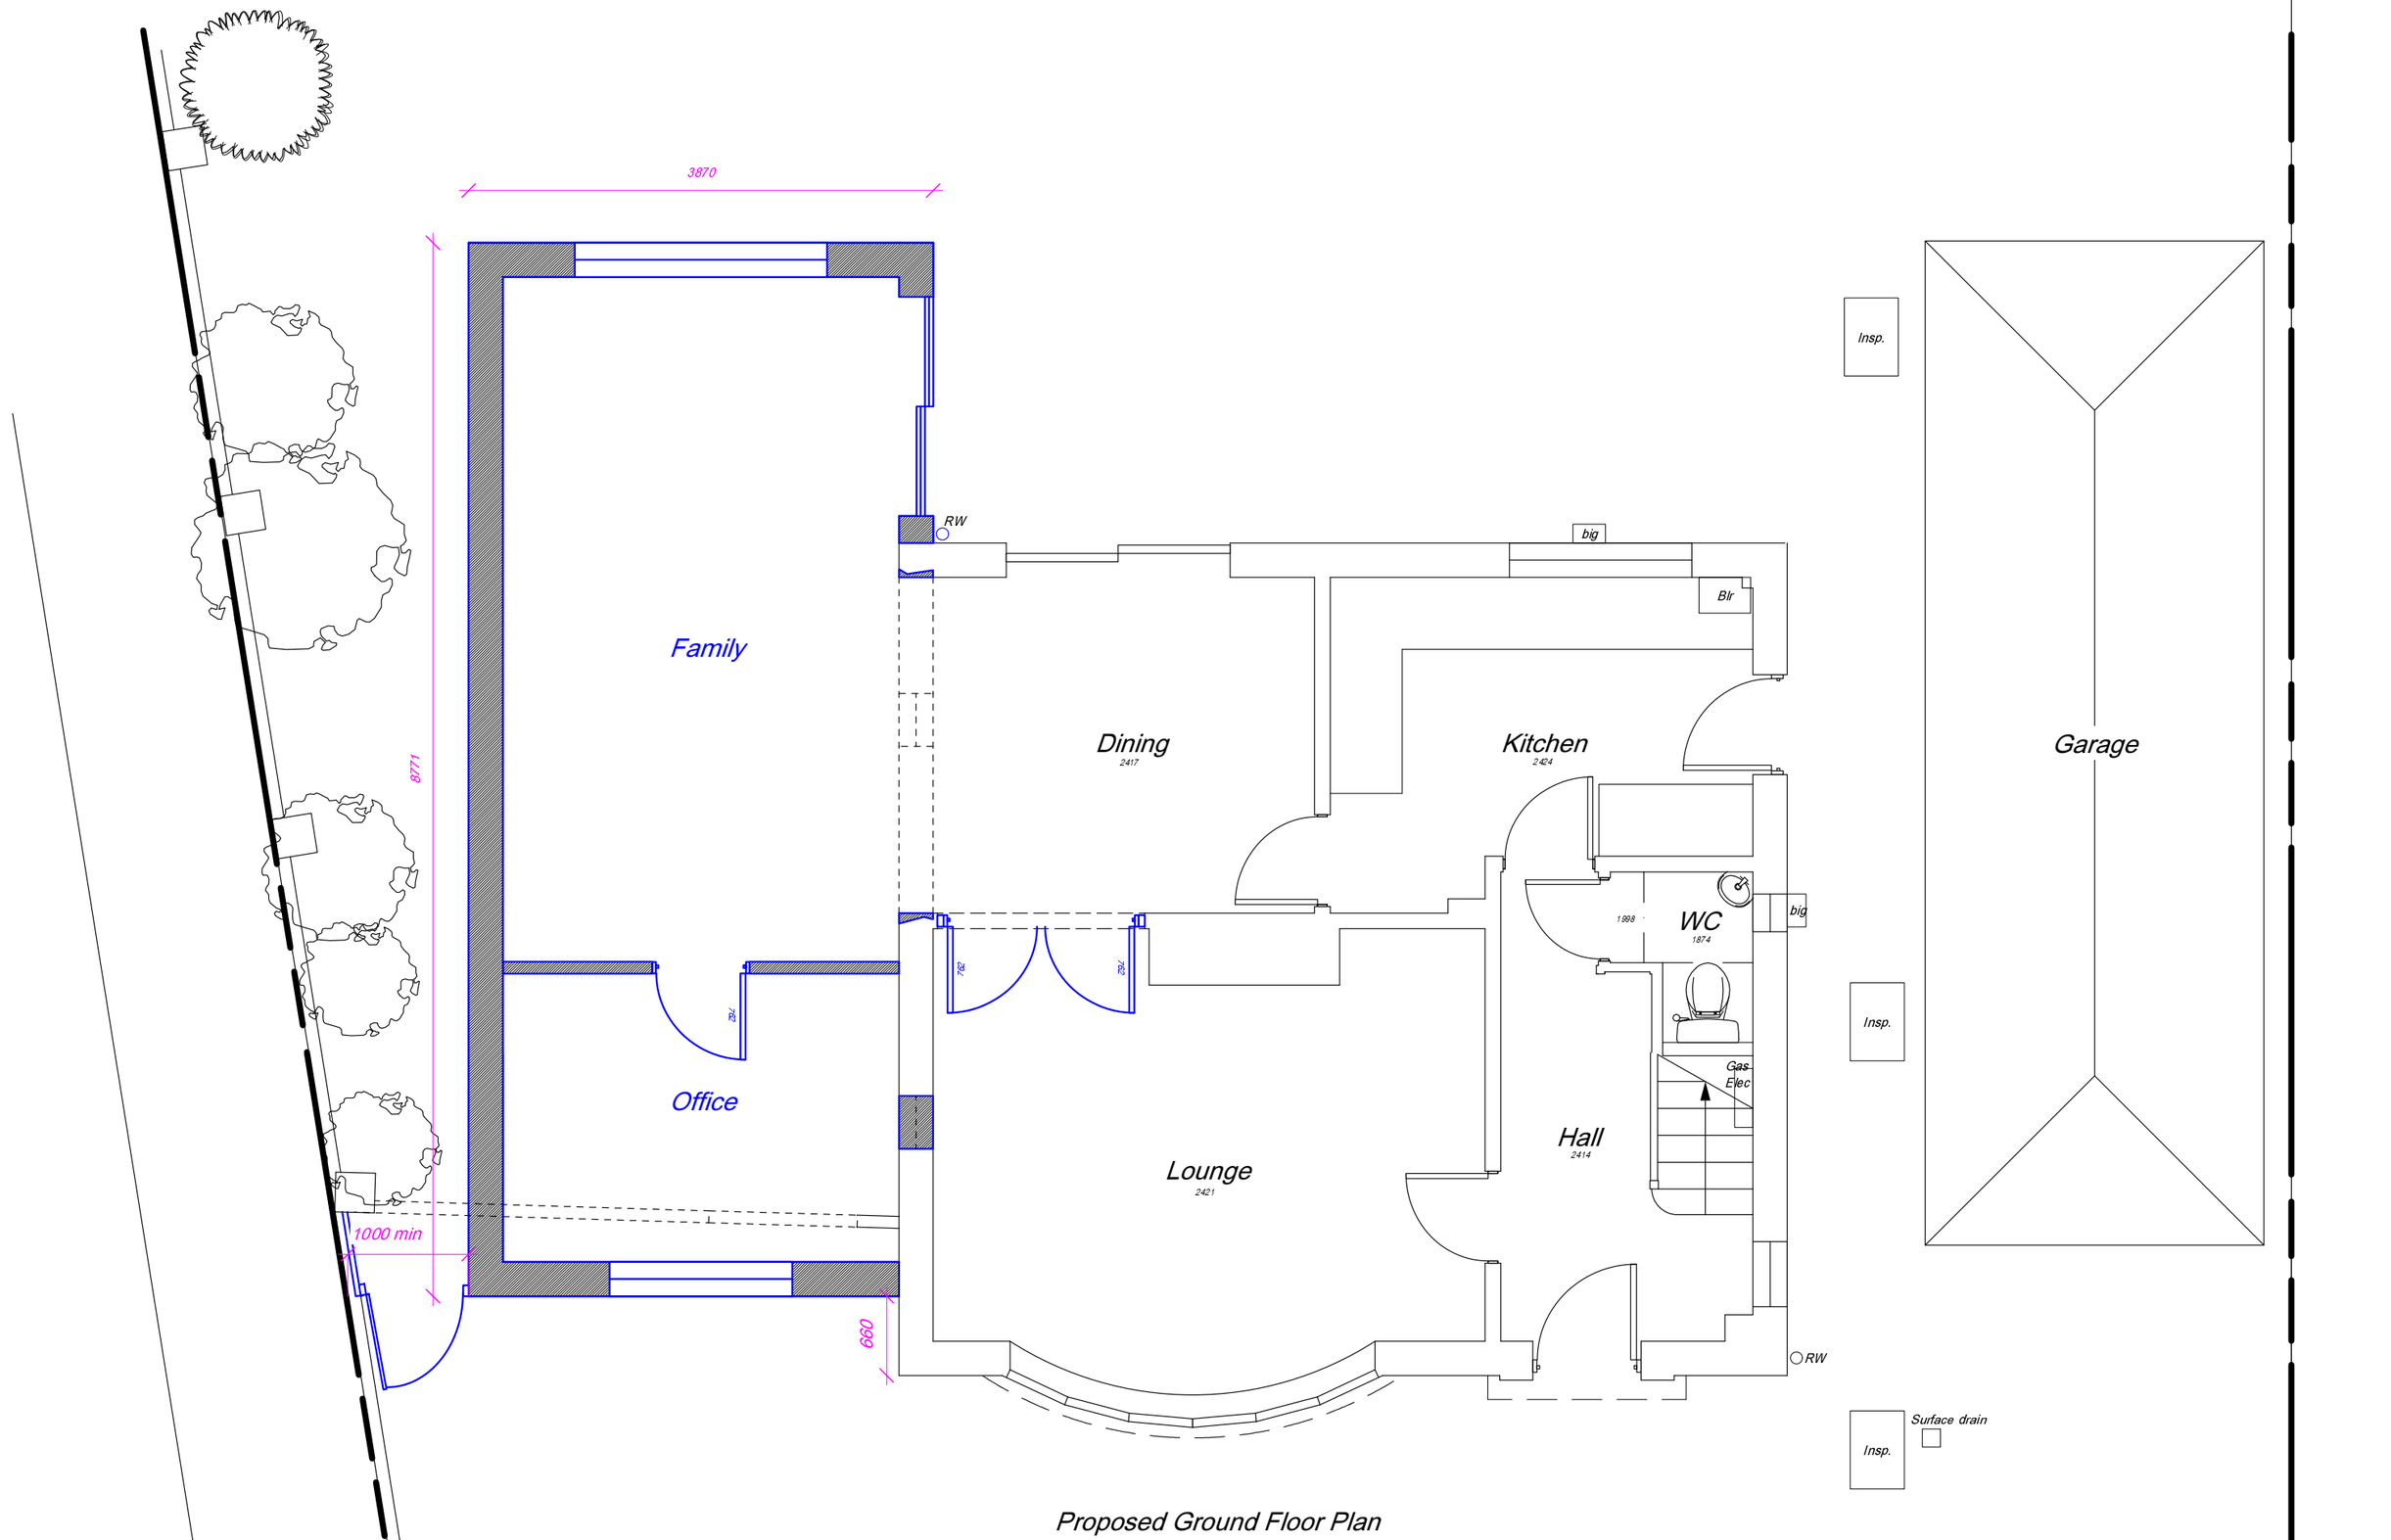

Proposed Ground Floor Plan

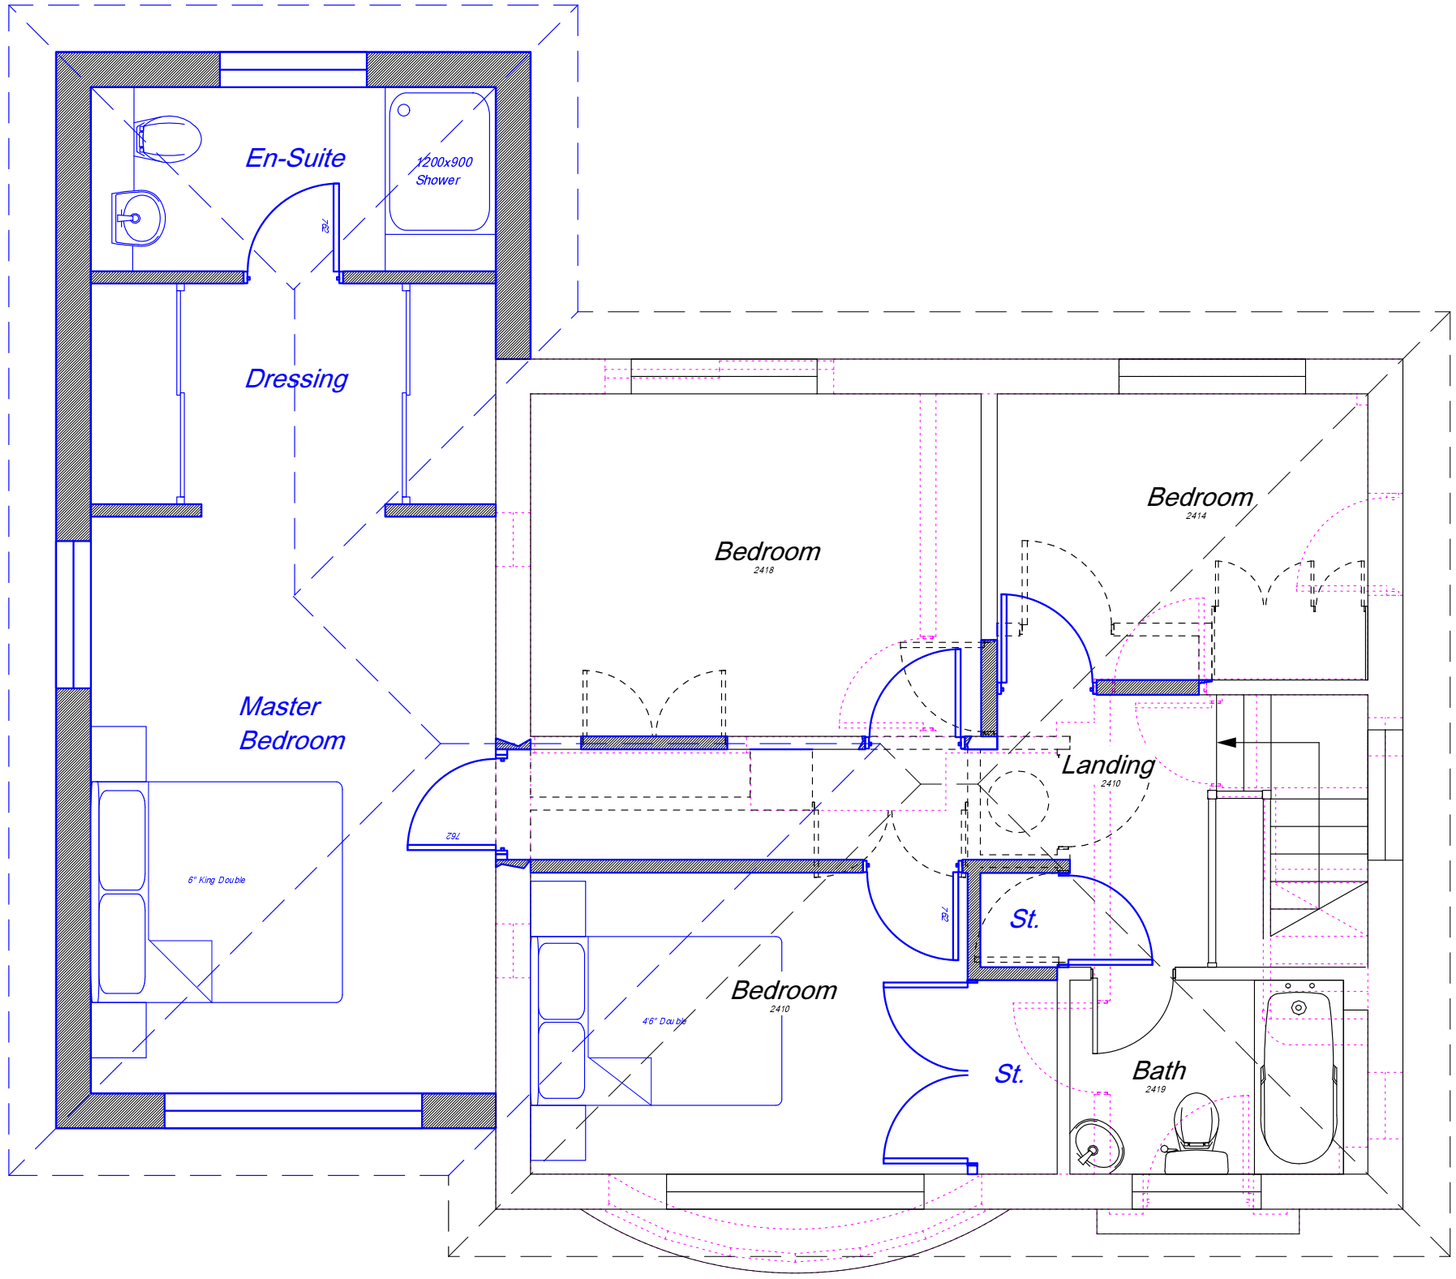

Proposed First Floor Plan

0 1 2 3 4 5m

1:50@A3