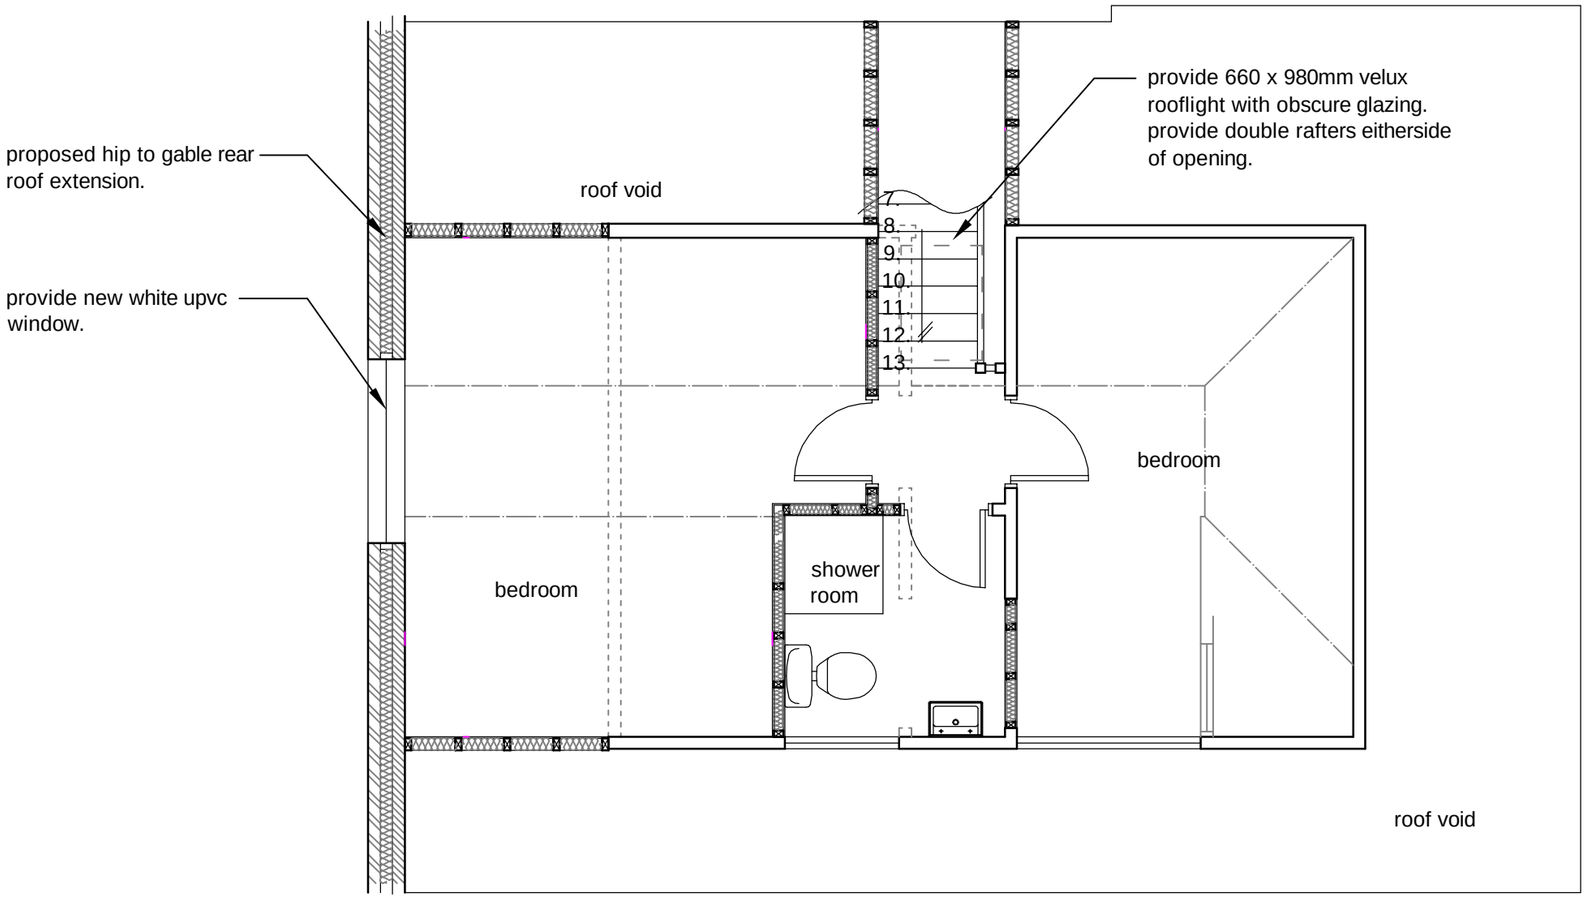


PROPOSED FIRST FLOOR PLAN
SCALE 1:50

Note:
Do not Scale from this Drawing (except for planning approval).
All dimensions are in millimetres and to be checked on site.
All Dimensions relating to subcontractors or suppliers work must be checked and agreed between the main contractor and the sub-contractors and suppliers.

DRAWING TITLE
CERTIFICATE OF LAWFULNESS - PROPOSED FIRST FLOOR PLAN

DATE: Nov 2014
SCALE: 1:50 @ A3
DRN.: gp
CHK.: –
Drawing Ref: 14067 PL301
Rev: –

CLIENT
Amanda & Roni, 46 Pitmore Road, Allbrook, Eastleigh

Gavin Page BA(hons)
tel. 07747 011252
email. gavin.page77@gmail.com

grp architectural design