PROPOSED PLANS

RIBA Chartered Practice
arb Architects Registration Board
This drawing is the copyright of ADP Architects Ltd. It may not be altered or reproduced in any form, or passed onto Third Parties without the written consent of ADP Architects Ltd.


0 1 2 3 4 5m

LINEAR SCALE 1:100


A3 @ 1:100

adp architects ltd
architects & urban designers
Tel: 0845 365 1475
Email: mail@adp-ltd.co.uk
www.adparchitectsltd.co.uk
Richmond Court, 94 Botley Road, Park Gate, Southampton, SO31 1BA

rev:	date:	note:
G	16.05.16	Flat roof restriction & roof notes
F	15.04.16	Utility extension
E	31.03.16	Revised extension
D	10.02.16	Planning issue

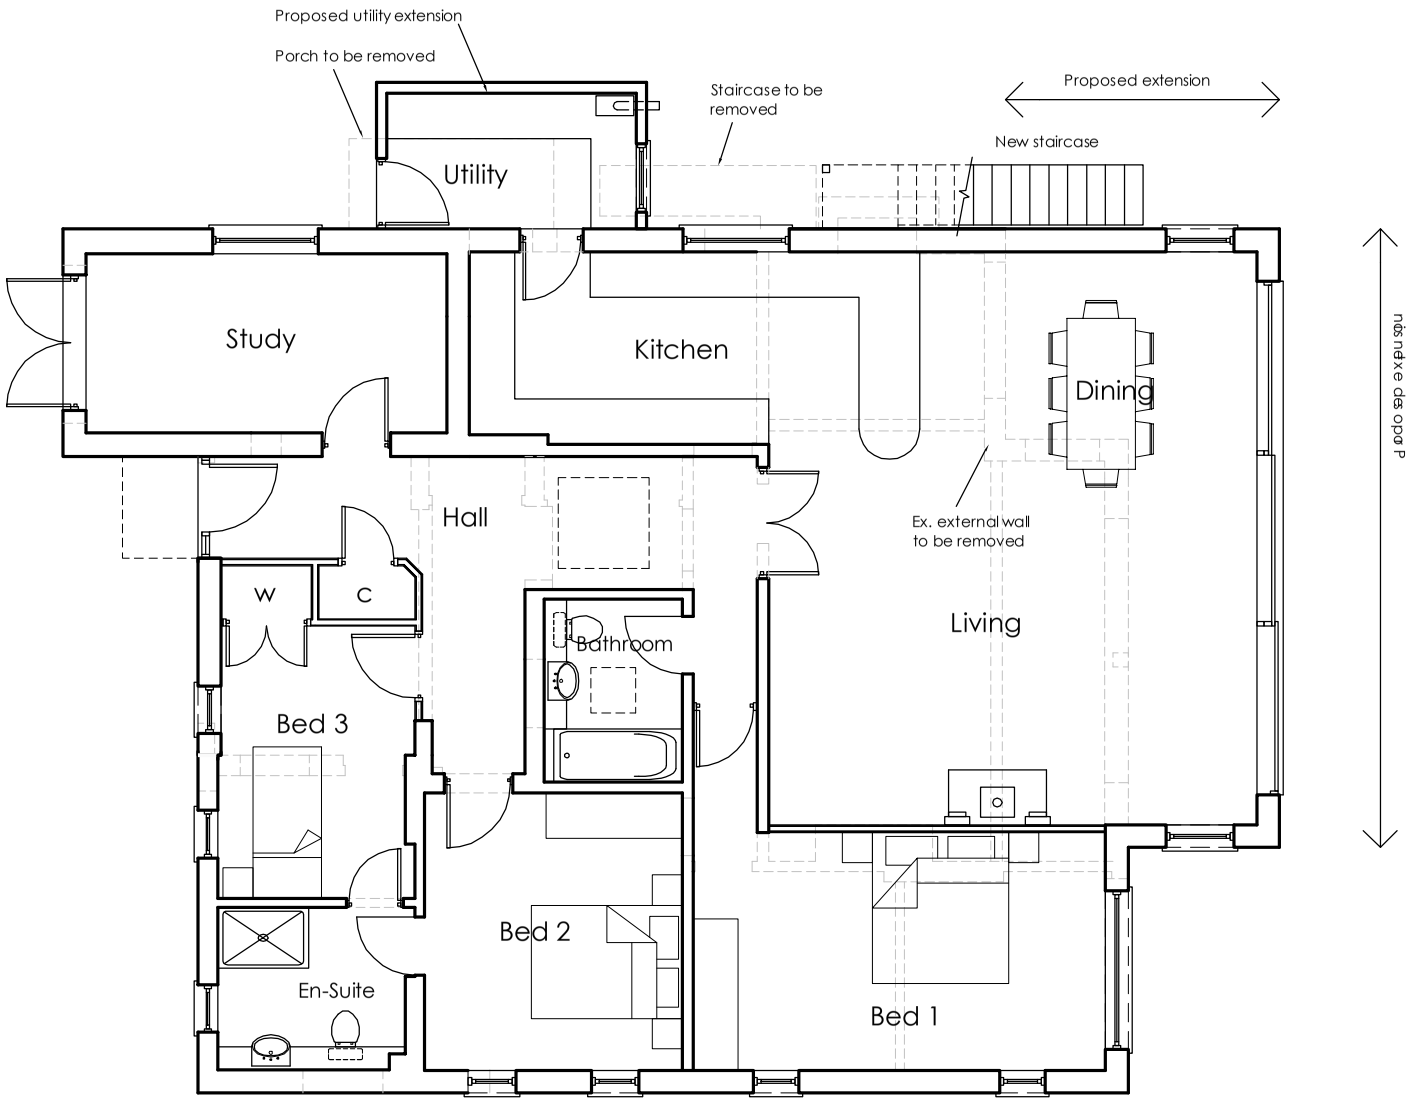

Ground Floor Plan 1:100

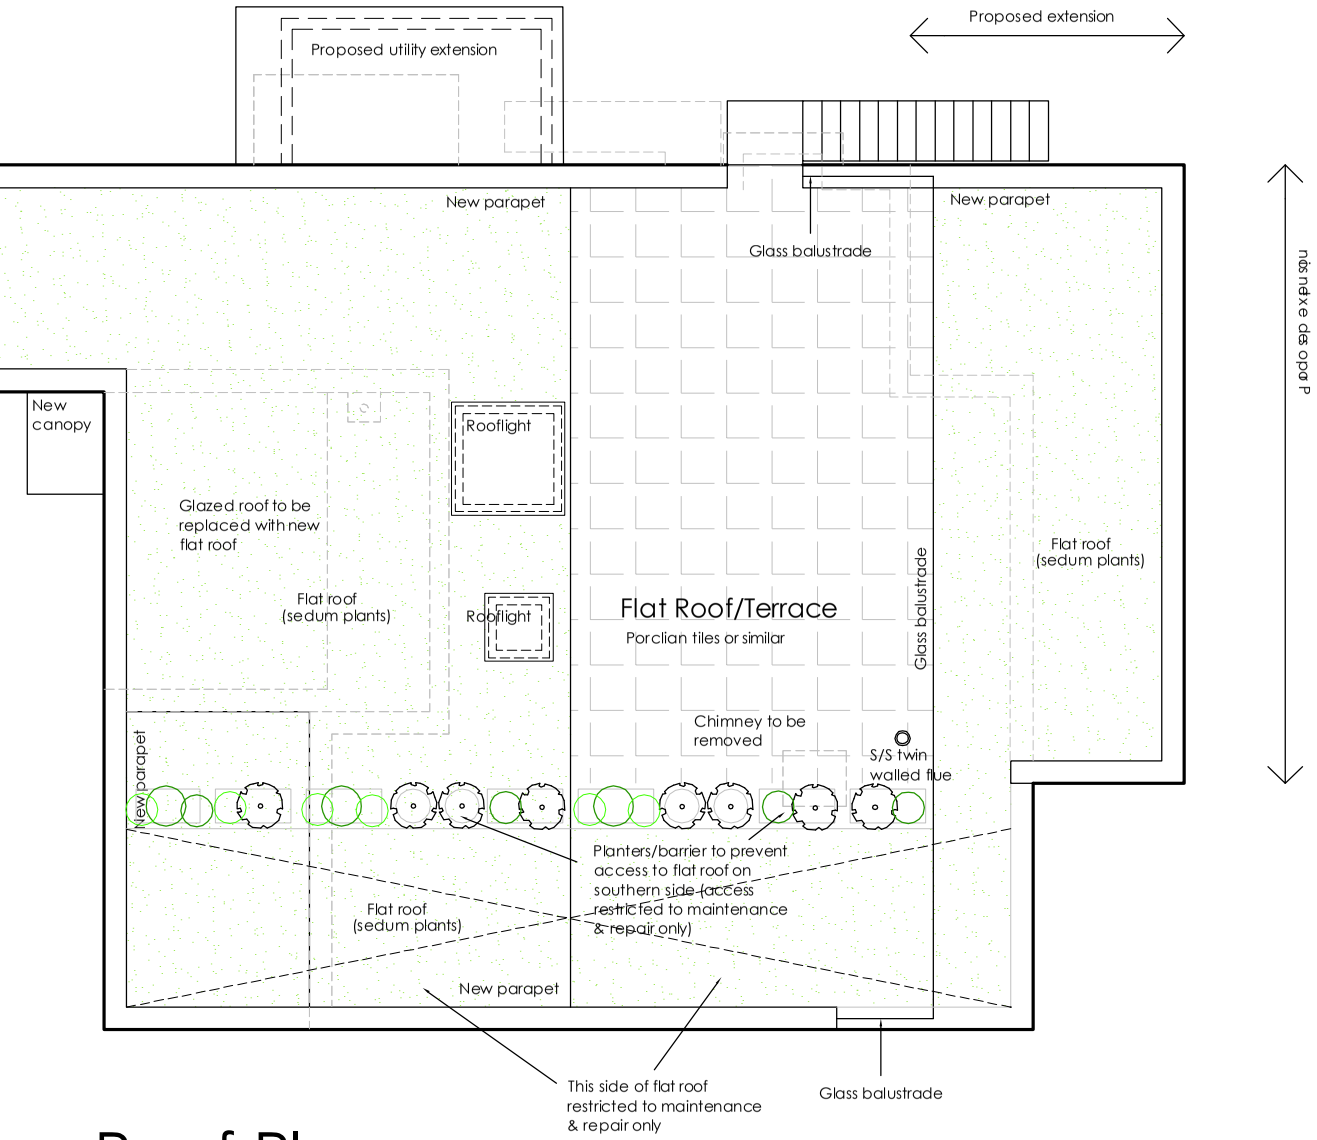

Roof Plan

Alterations & Additions ¤ 26 Crows Port ¤ Hamble ¤ R Butler ¤ 1728-04g