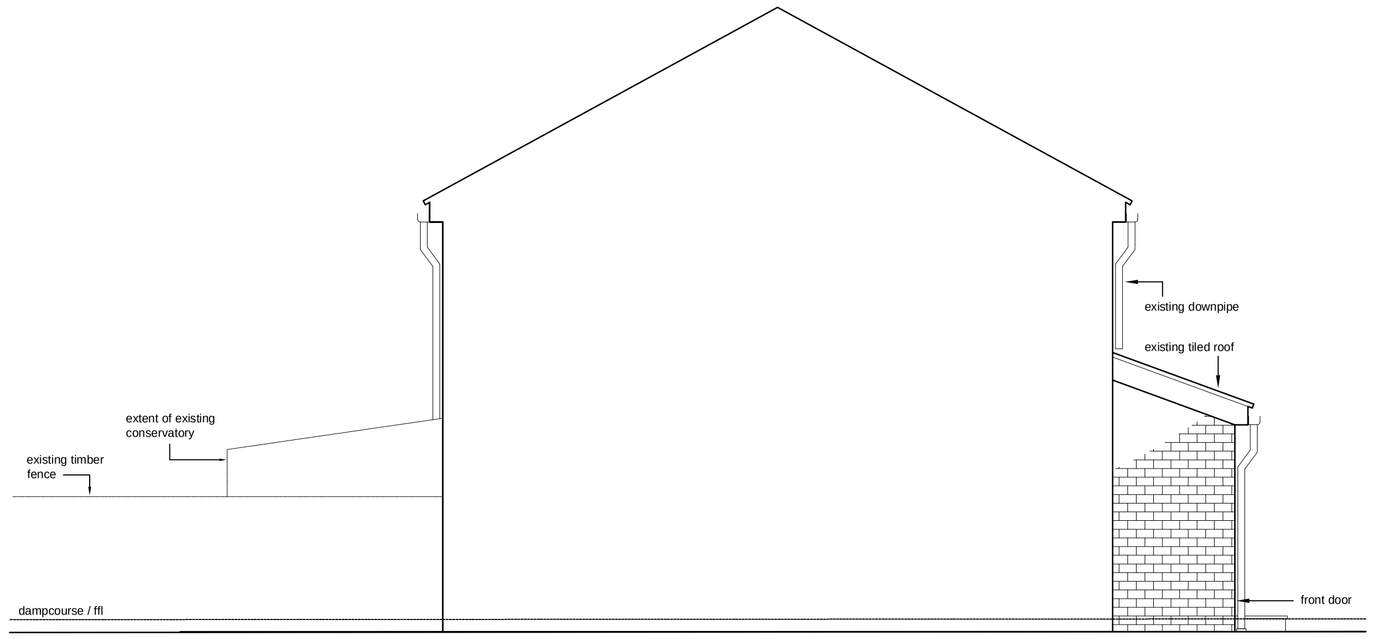

proposed party wall side elevation

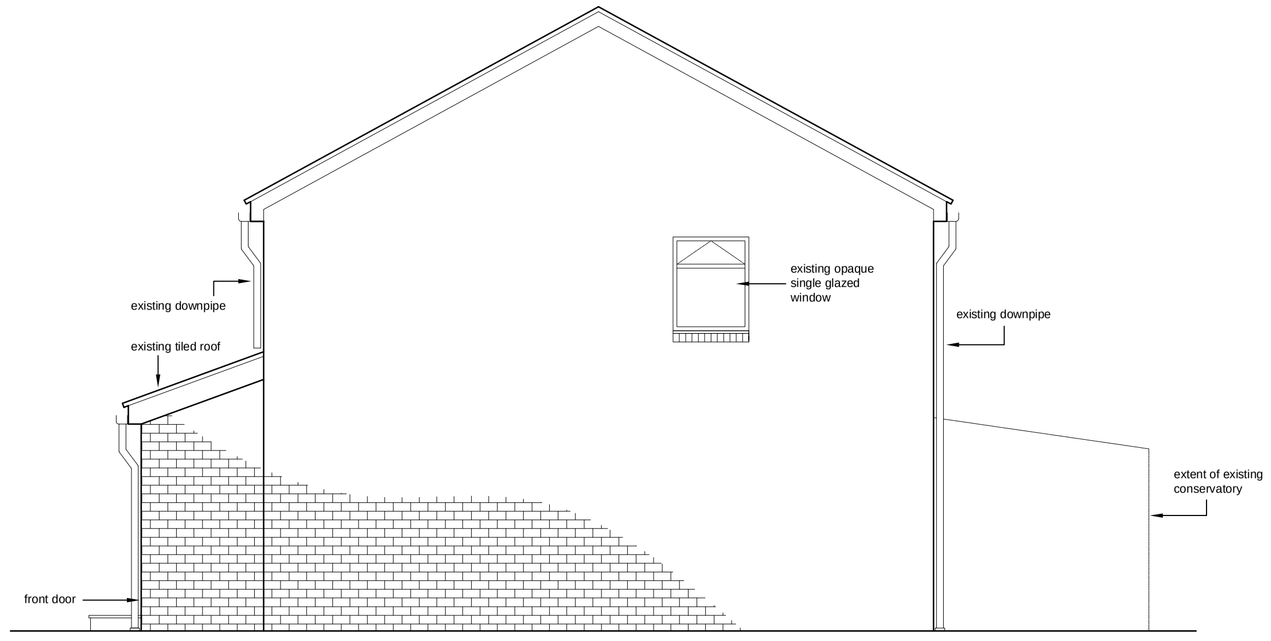

existing side elevation

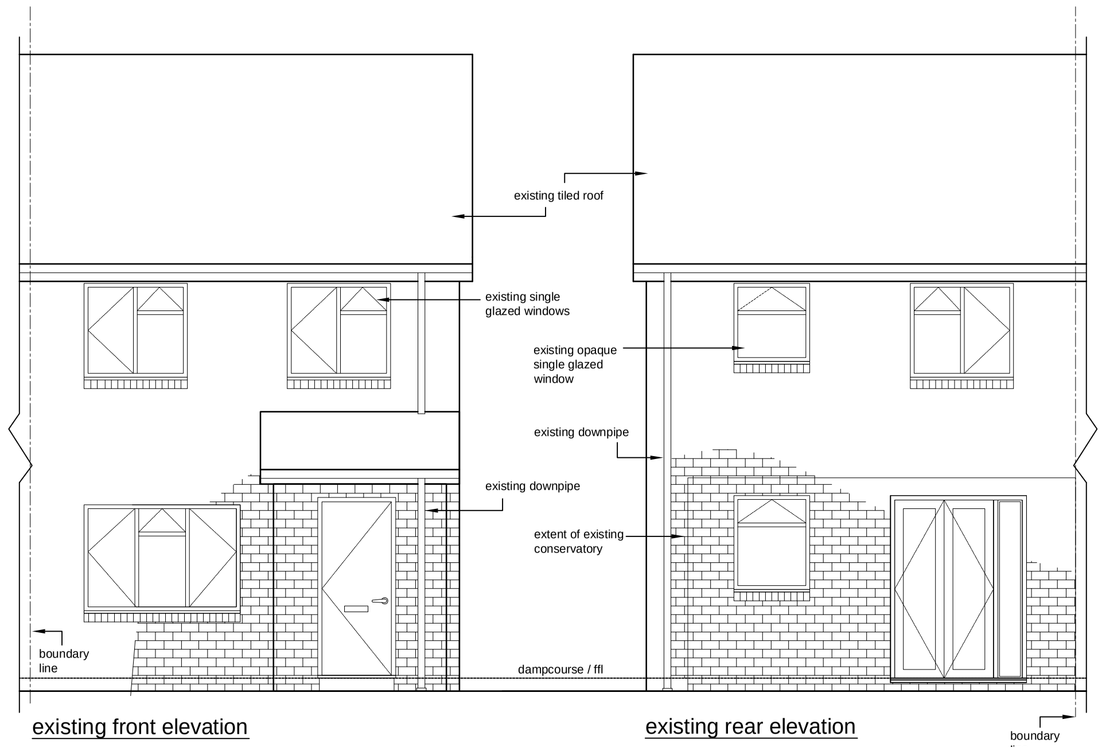

existing front elevation

existing rear elevation

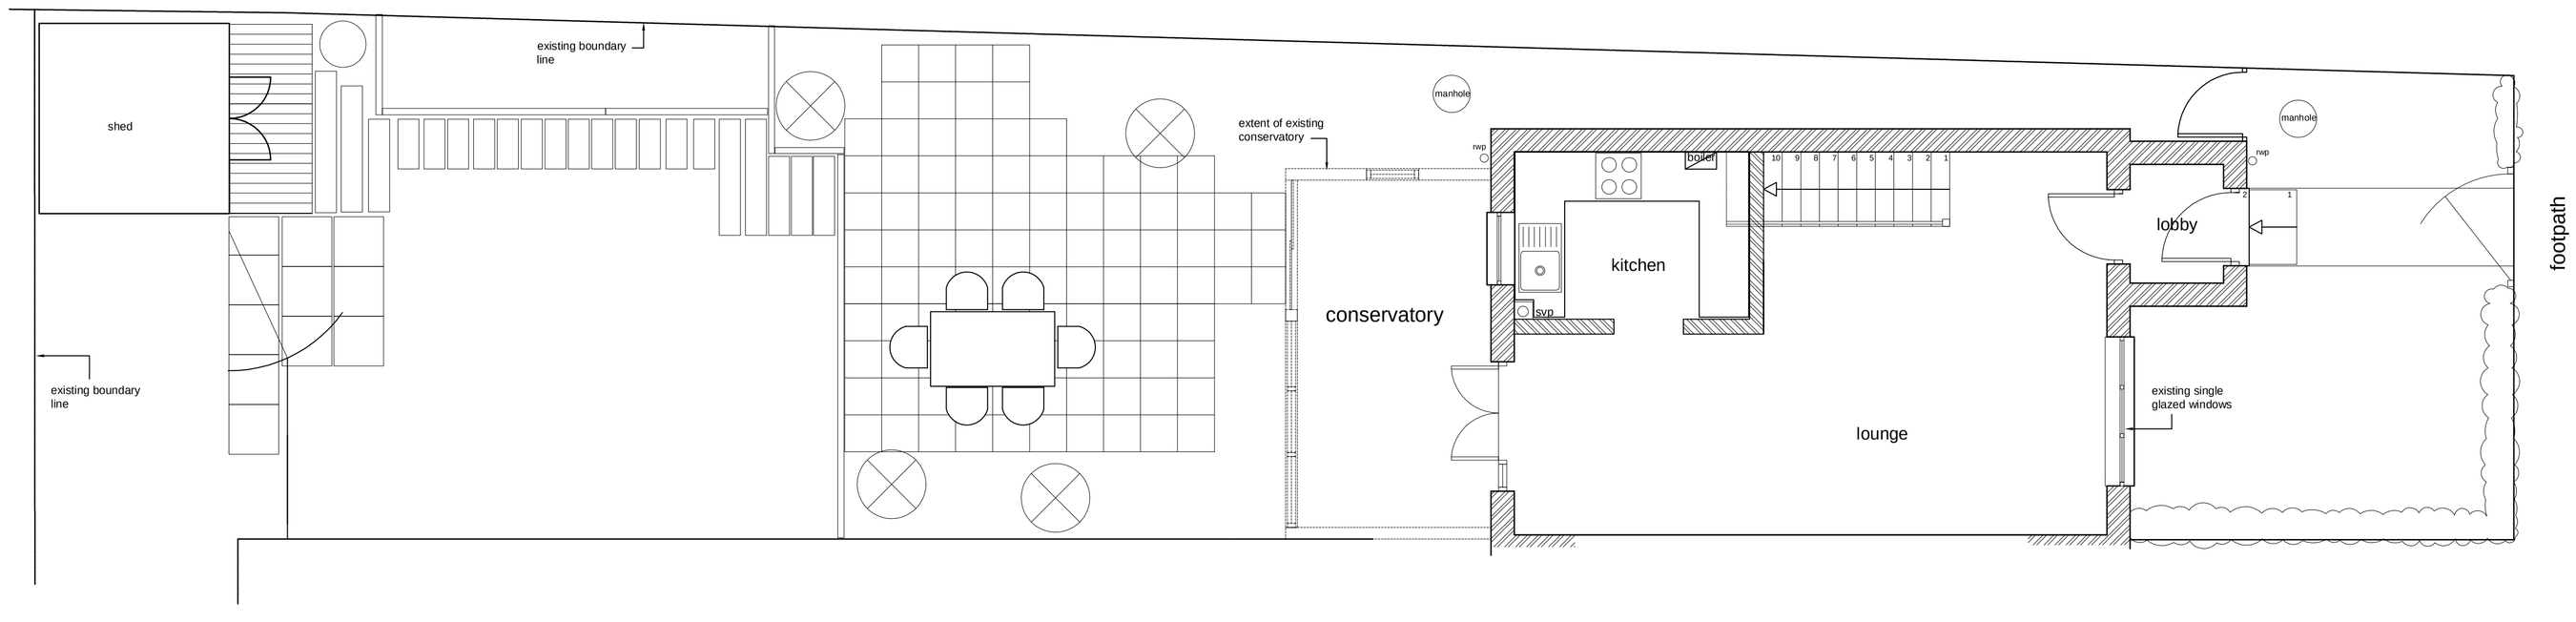

existing plan

-	issued for approvals	09.10.12
issue	description	date

builder and / or sub-contractors shall verify all project dimensions before commencing on-site or off-site fabrications figured dimensions shall take precidence over scaled dimensions. this drawing is copyright and cannot be reproduced in whole or in part or by any medium without the written permission of atorie design.

46 new road
netley abbey
southampton
hampshire
SO31 5DP
023 80454043

atorie design

client

M C AMY and
K A BATY

client

46 NEW ROAD
NETLEY ABBEY
SOUTHAMPTON
SO31 5DP

title

EXISTING PLAN AND
ELEVATIONS

scale	drawn
1:50	KB

drawing no.

4449-01