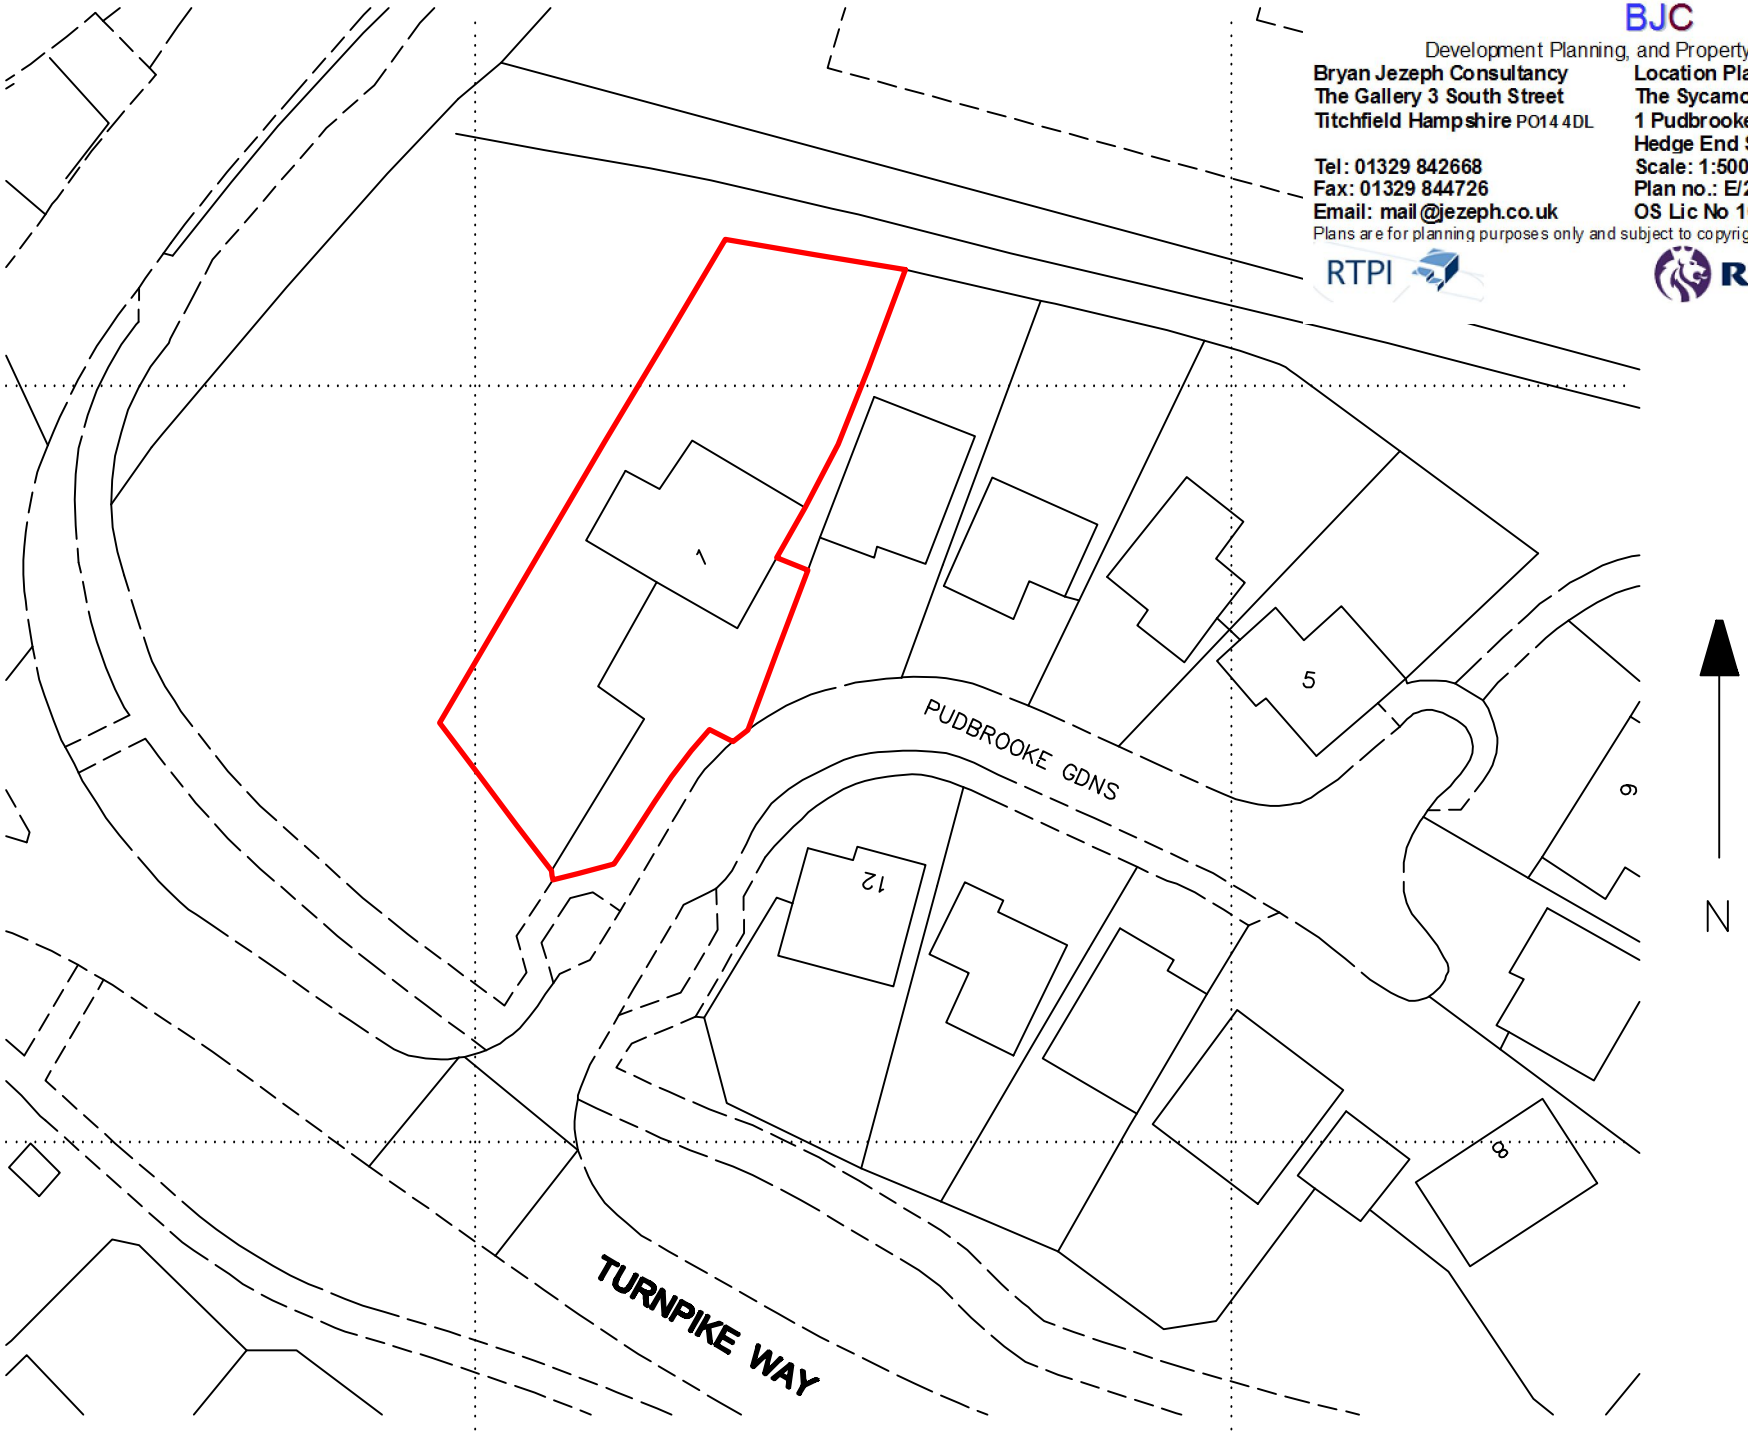

BJC
Development Planning, and Property Consultants
Bryan Jezeph Consultancy
The Gallery 3 South Street
Titchfield Hampshire PO14 4DL

Tel: 01329 842668
Fax: 01329 844726
Email: mail@jezeph.co.uk

Location Plan
The Sycamores
1 Pudbrooke Gardens
Hedge End SO30 4RA
Scale: 1:500
Plan no.: E/204/LP
OS Lic No 100017622

Plans are for planning purposes only and subject to copyright.

RTPI

RICS