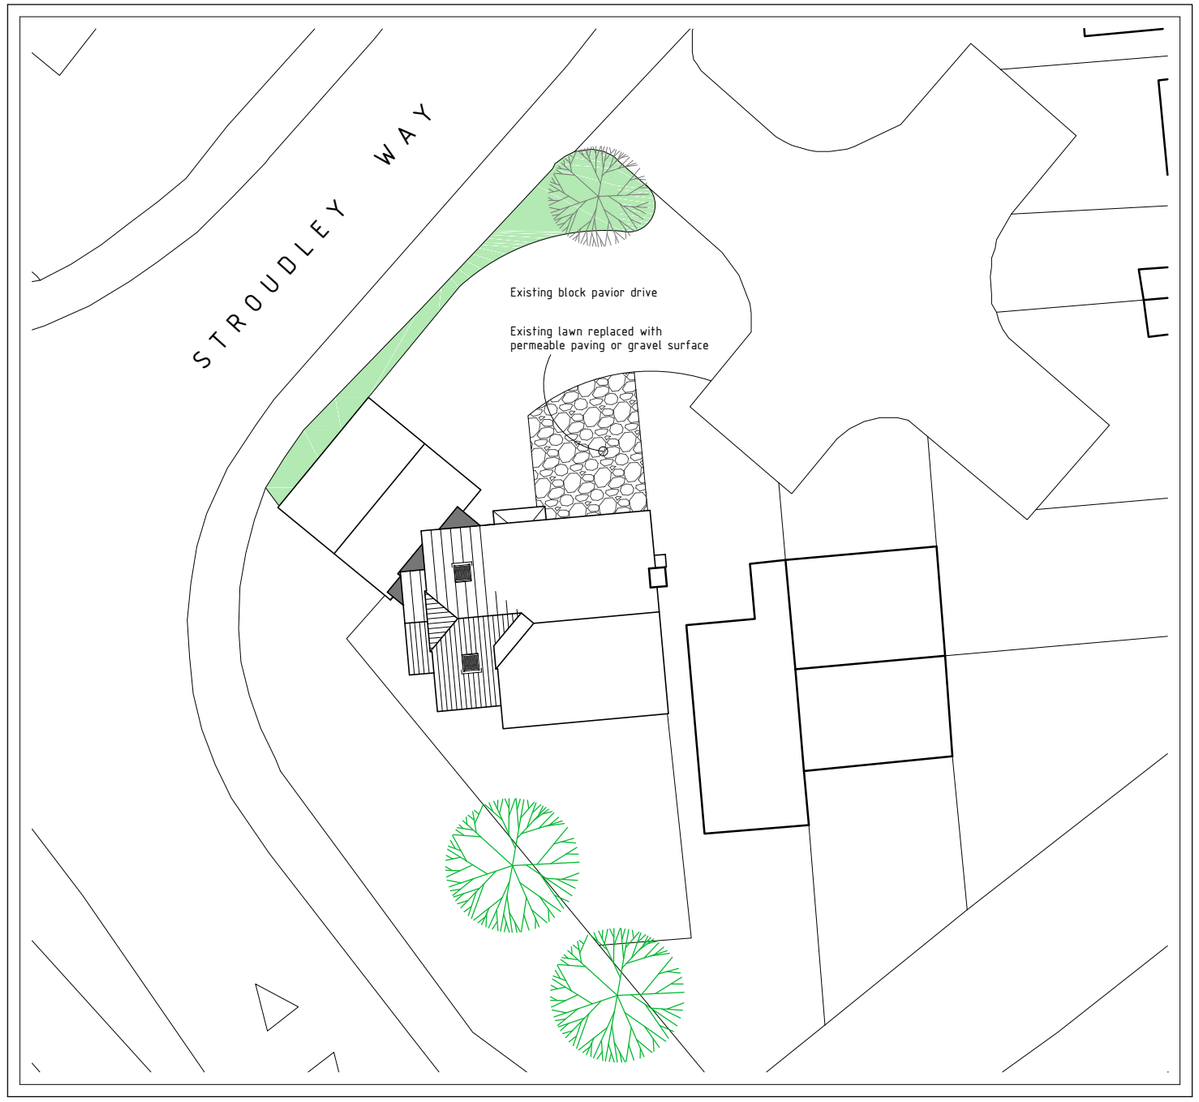

SITE PLAN

SHOWING ROOF LAYOUT PLAN

0m 20m

Scale 1 : 250

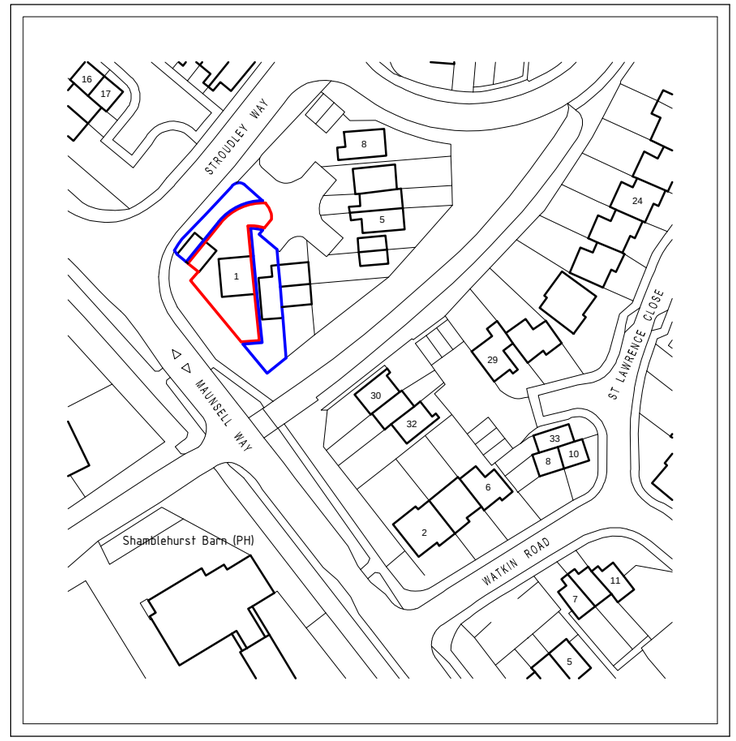

LOCATION PLAN

0m 100m

Scale 1 : 1250

© Crown Copyright 2008. All rights reserved. Licence number LIG 0437

NORTH

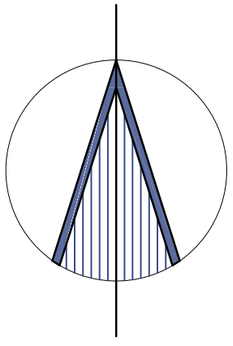

REVISION A: UPDATED SCHEME 31/01/2016

Project no: 151001

Date: 23/10/2015

Drawing no: 01a

Scale: 1/250 & 1/1250

GORDON@GDBTECHNICALARCHITECTURE.CO.UK (E)
07875 108380 (T)

GDB TECHNICAL ARCHITECTURE

PROPOSED TWO STOREY INFIL EXTENSION TO:
1 STROUDLEY WAY, HEDGE END, SOUTHAMPTON, HAMPSHIRE SO30 2RZ