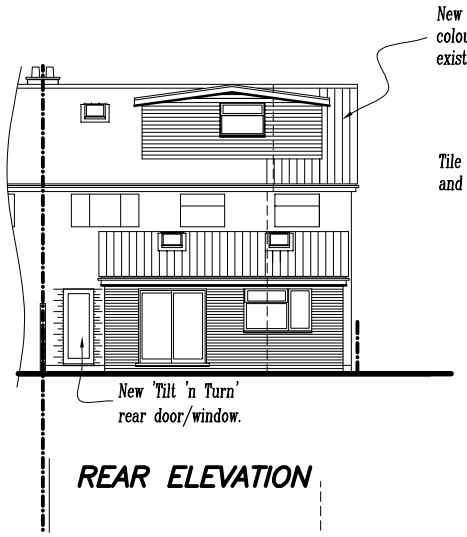

REAR ELEVATION

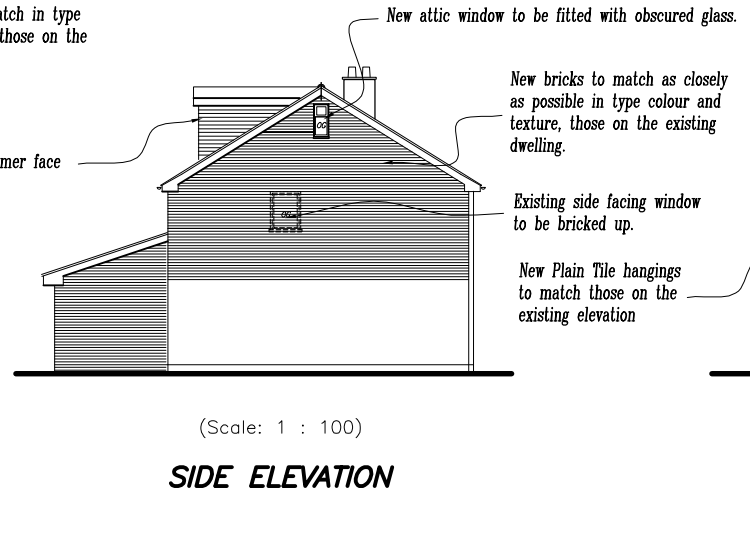

(Scale: 1 : 100)

SIDE ELEVATION

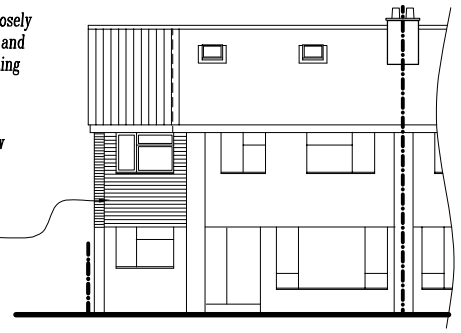

FRONT ELEVATION

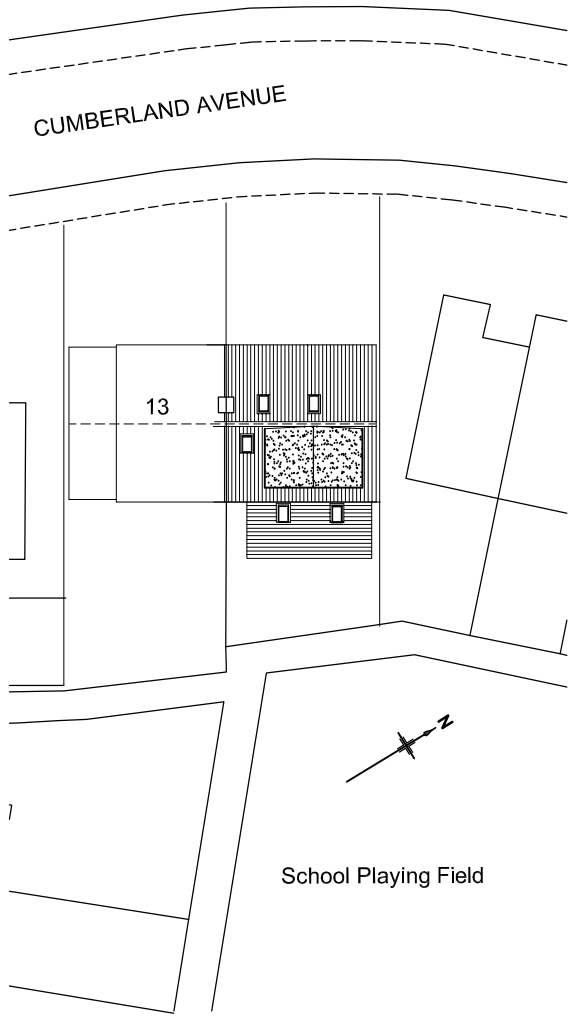

SCALE: 1 : 200

SITE PLAN

LOCATION PLAN

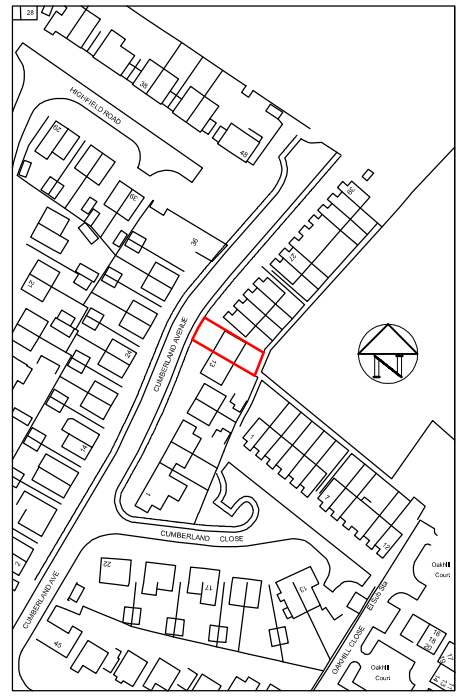

SCALE: 1 : 1250

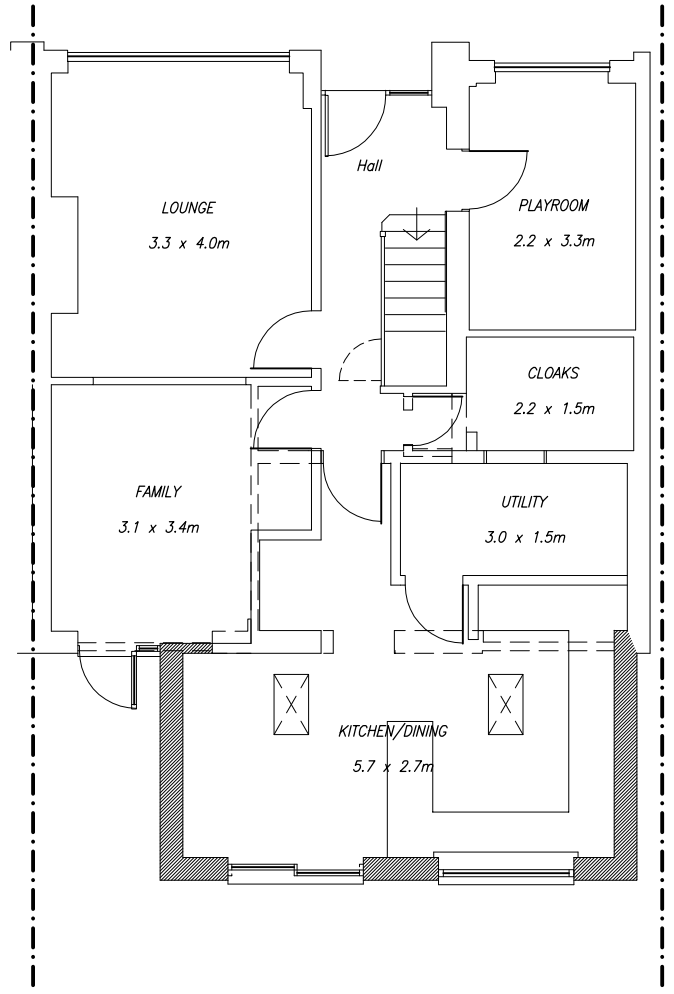

GROUND FLOOR PLAN

All new construction shown shaded.

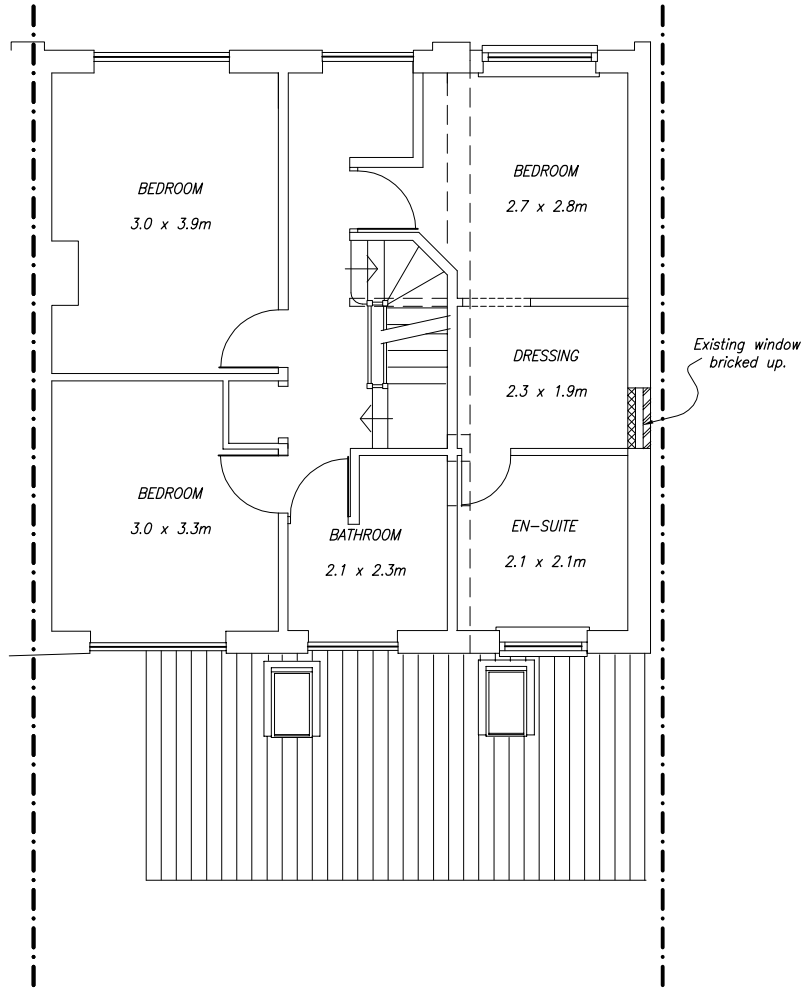

FIRST FLOOR PLAN

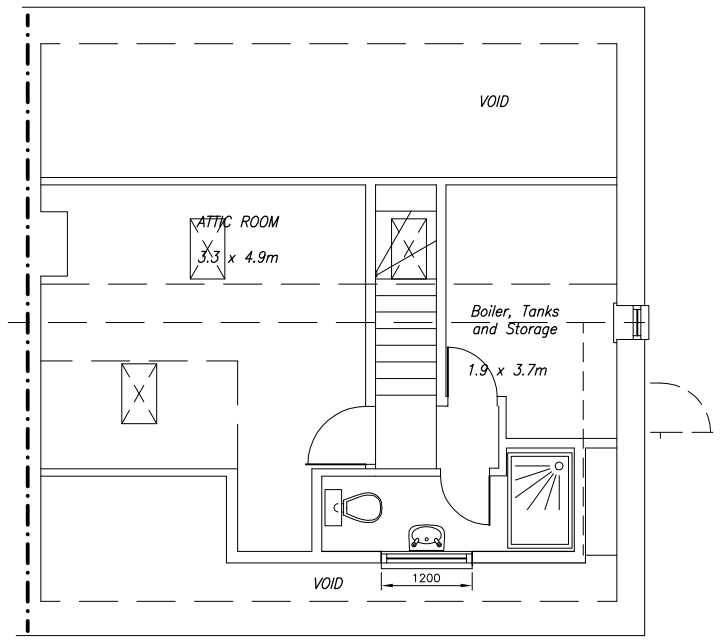

SECOND FLOOR PLAN

SCALE: 1 : 100

0 5 10 15

REV.	DESCRIPTION	DATE
A	Planning Issue (revised proposal)	Nov '14
/	Planning Issue	Aug '14

Brian Banyard Tel: 023 8026 8199
Structural & Architectural Design
4, Westmorland Way, Chandler's Ford, Hants. SO53 2LA.

JOB.
15, CUMBERLAND AVENUE, CHANDLER'S FORD, EASTLEIGH

FOR:– Mr. B. Thiara.

TITLE.
PROPOSED SIDE AND REAR EXTENSIONS WITH DORMERS

SCALE @ A1	DRAWN	DATE
1:50, 1:100	BB	June '14

ISSUE	DATE	DRAWING No.	REV.
		P-1317-1	A