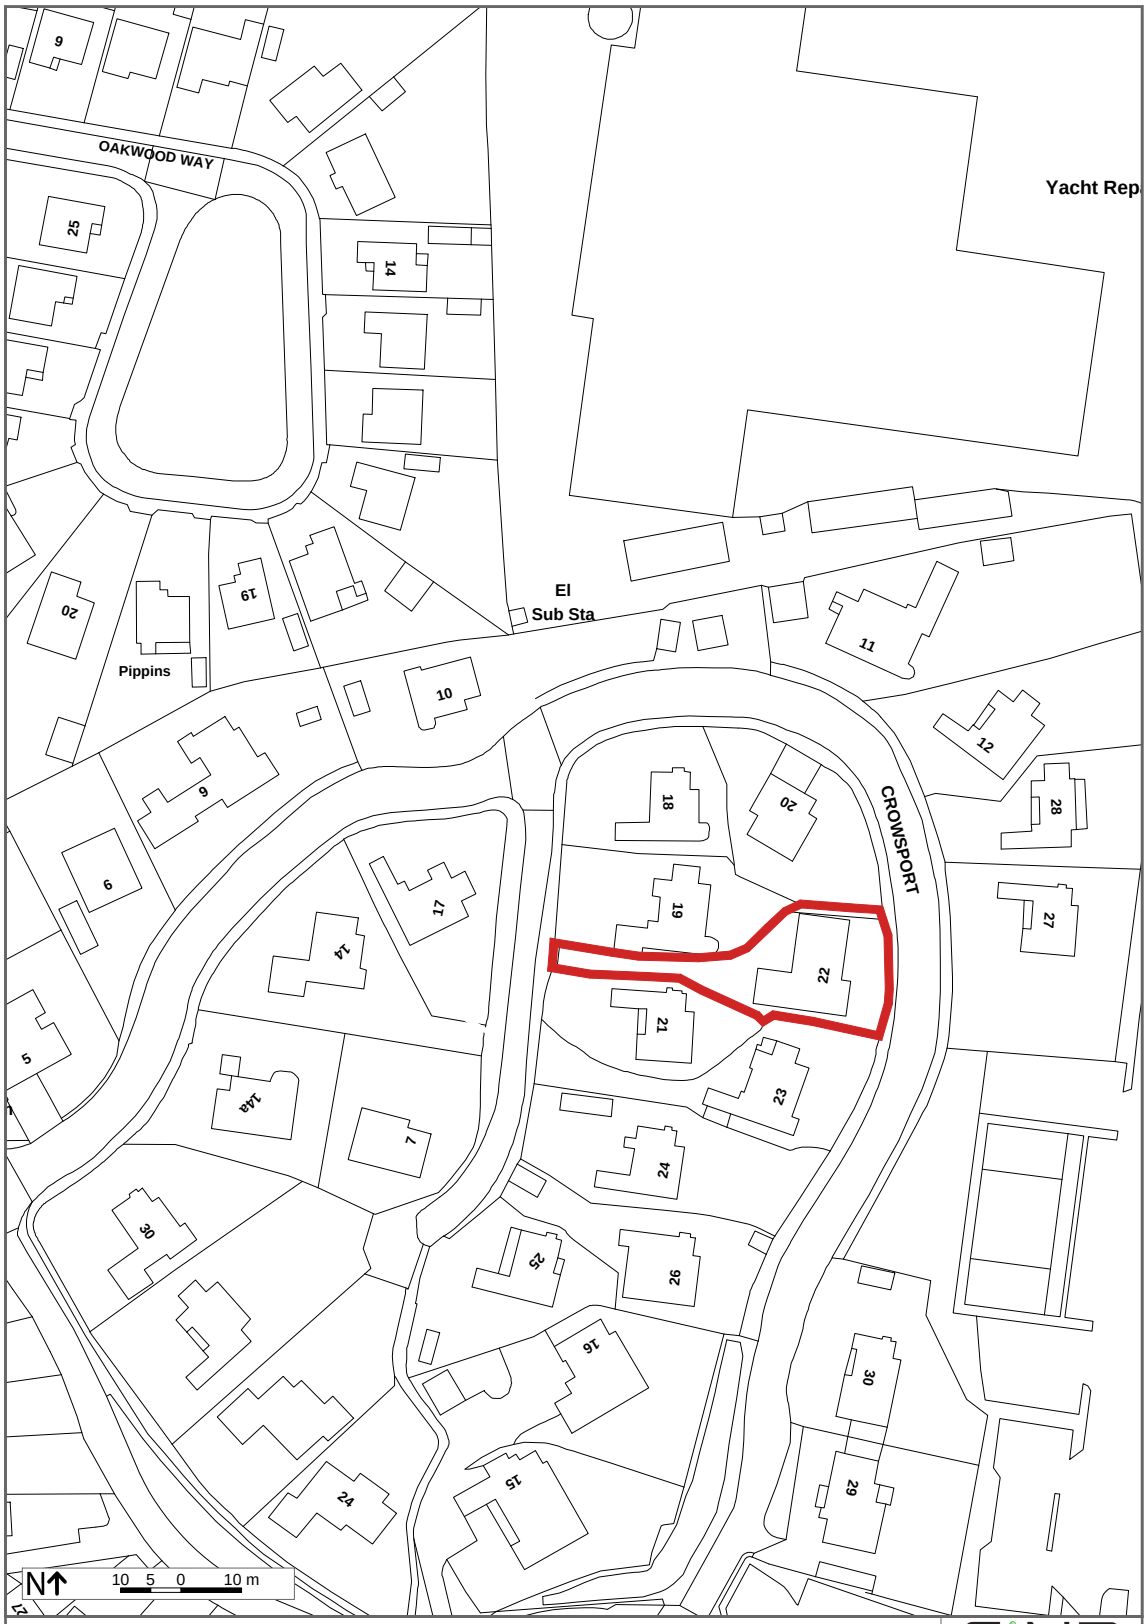


22 Crowsport, Hamble - Site location Plan

Firstplan

FIND
PROFESSIONAL MAPPING INTELLIGENCE

Scale	1:1,250
Date	11/11/11

Ordnance Survey

© Crown Copyright 2011. All rights reserved. Licence Number 100047514