©SUNSTONE DESIGN
THIS DRAWING IS FOR PLANNING PURPOSES ONLY. DO NOT CONSTRUCT FROM THIS DRAWING.

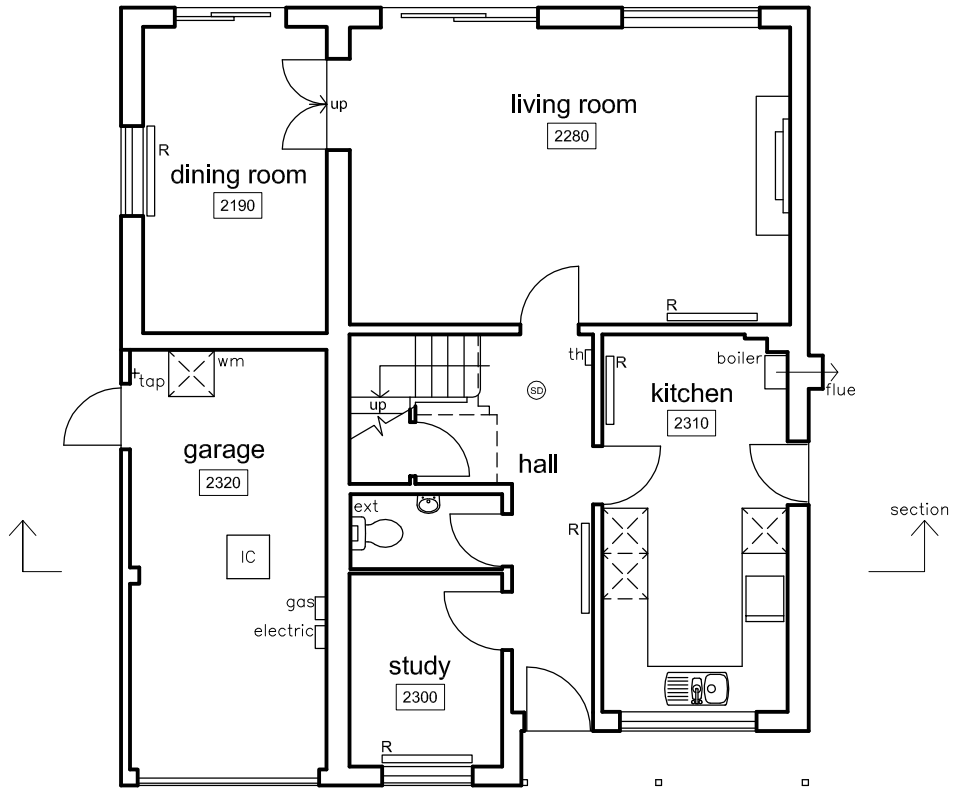

GROUND FLOOR PLAN

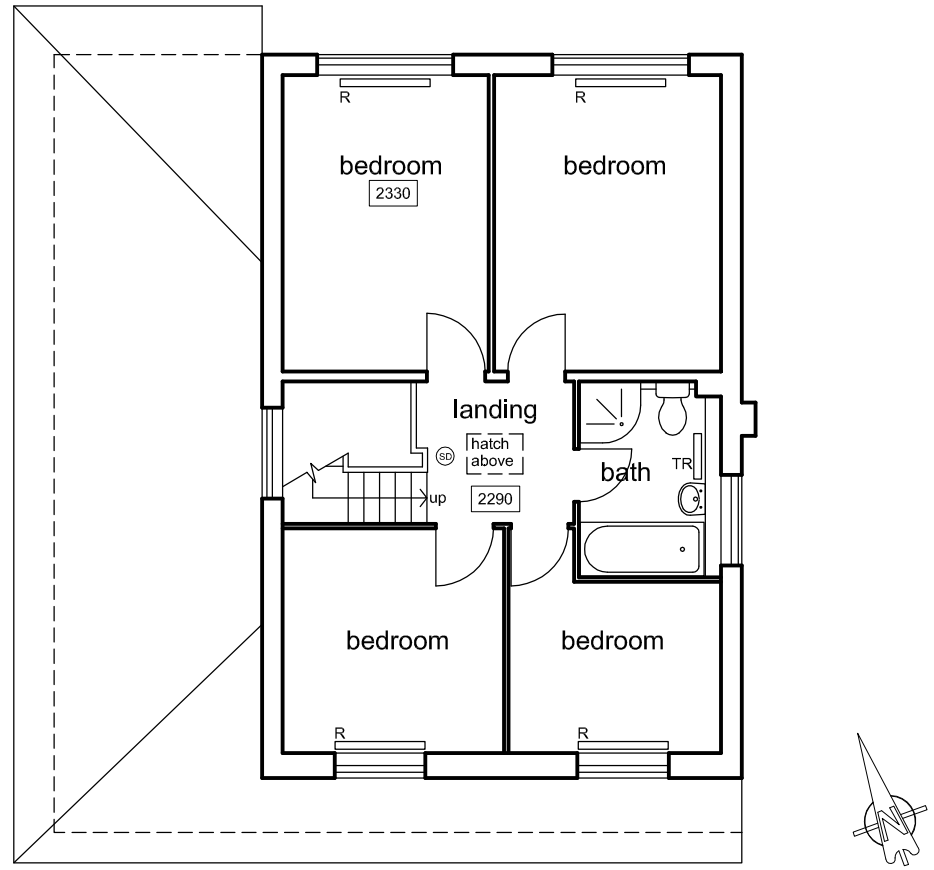

FIRST FLOOR PLAN

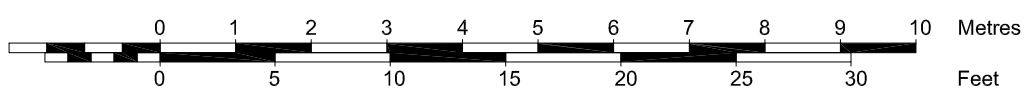

Sunstone Design
ARCHITECTURAL CONSULTANTS
T 01962 713873
F 01962 713873
E studio@sunstonedesign.co.uk
A The Garden House, Highbridge Road, Twyford Moors S O21 1RL

4 GOODISON CLOSE
FAIR OAK

EXISTING FLOOR PLANS

JOB NO: 05_16 APRIL 2016
SCALE: 1:100@A3

DRAWING NO: 03