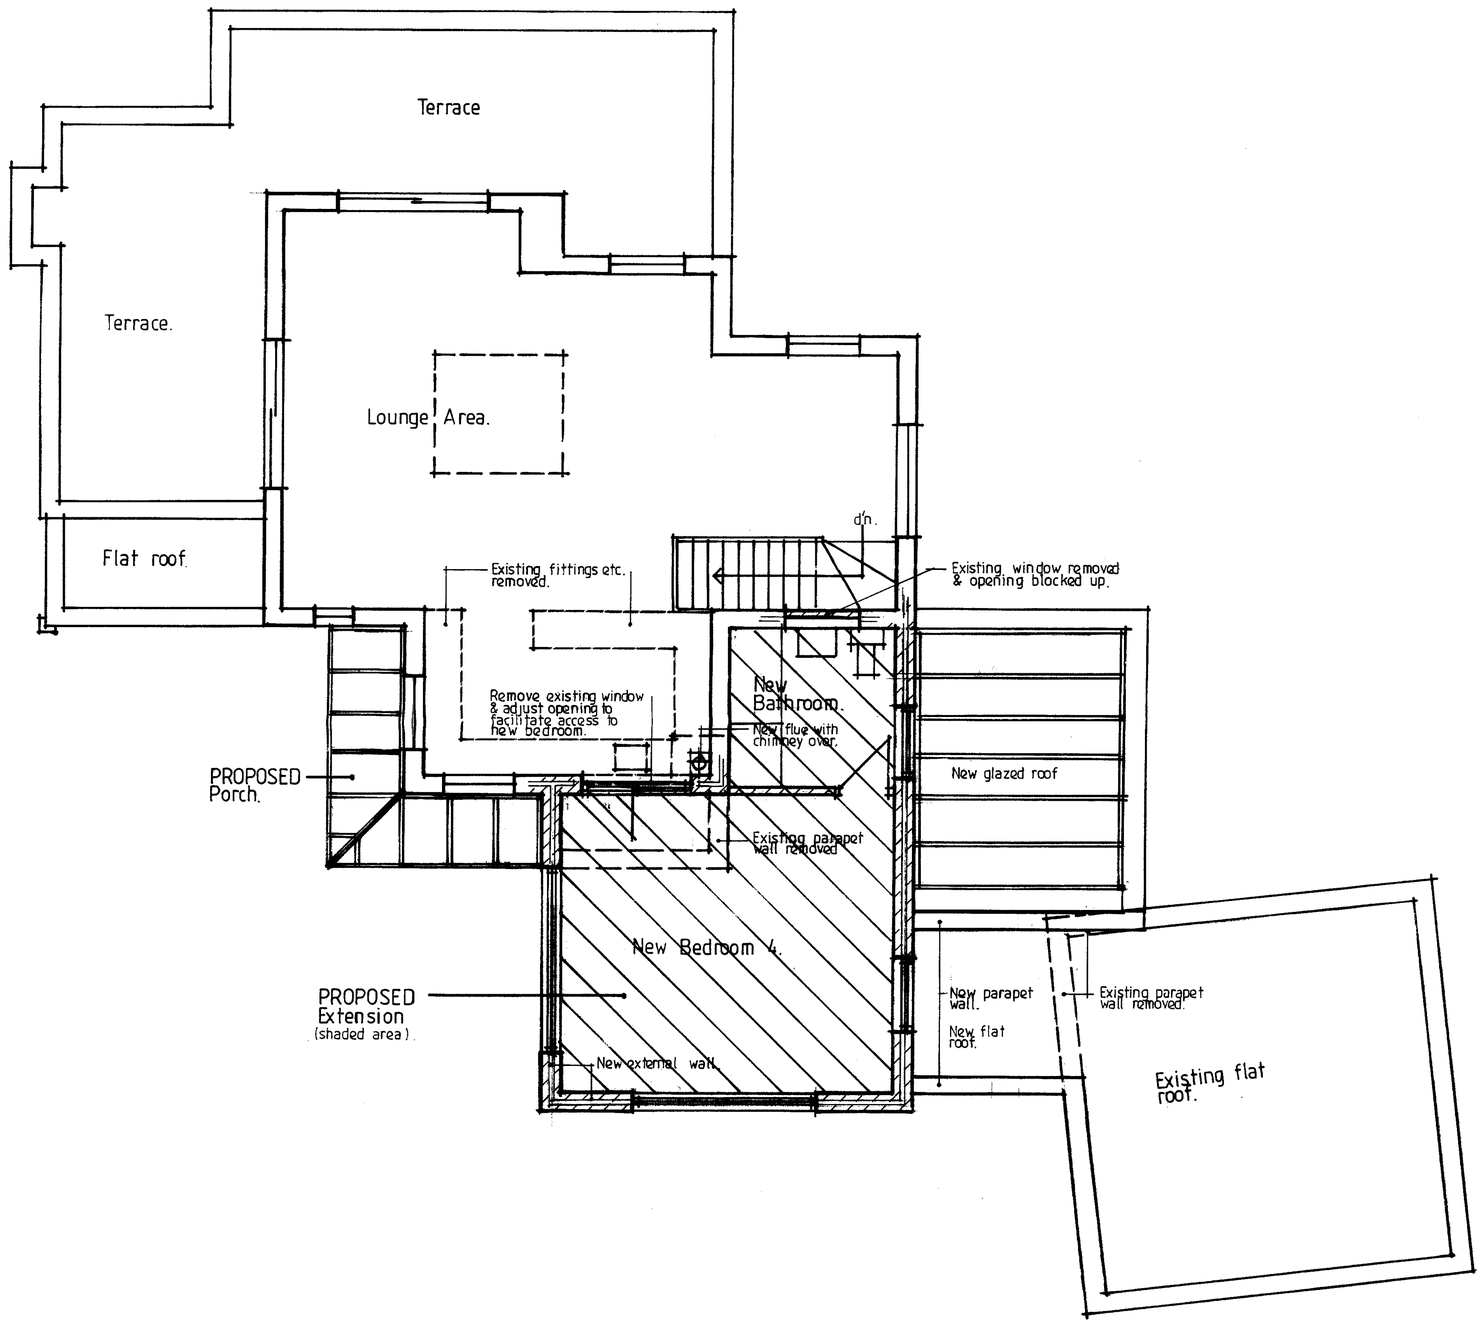


FIRST FLOOR PLAN.

Revision Drawing Checked Date

BARRIE SMITH ASSOCIATES Ltd

ARCHITECTURAL DESIGN and PLANNING CONSULTANTS
SURVEYORS PROJECT MANAGERS

The Studio Well Cottage Mincingfield Lane
Durley Southampton Hampshire SO32 2BR
Tel: 01489 860 511 Fax: 01489 860511
Email: barriesmithassociates@yahoo.co.uk

Job Title
25 CROWSPORT
HAMBLE - le - RICE
SOUTHAMPTON
HANTS
SO31 4HG

Drawing
GENERAL ARRANGEMENT
FIRST FLOOR PLAN
'As PROPOSED'

Date: March 2014.
Scale: 1/50.
Drawn: BAS.

Drawing Number 564/10.
Revision

This drawing is copyright of Barrie Smith Associates Ltd and must not be reproduced or used without their permission.
Figured dimensions to be taken in preference to scaled dimensions and site dimensions checked before work is commenced.