
Client:	Smith
Reference:	JRS
Date:	20.06.2014
Drawn:	SRH
Rev:	
Scale:	As shown


OakCraft at Holmsley Mill
Lyndhurst Road, Holmsley,
Burley, Hampshire
BH24 4HY

01425 402 507
www.oakcraft.co.uk
mail@oakcraft.co.uk

Ref: OI721262

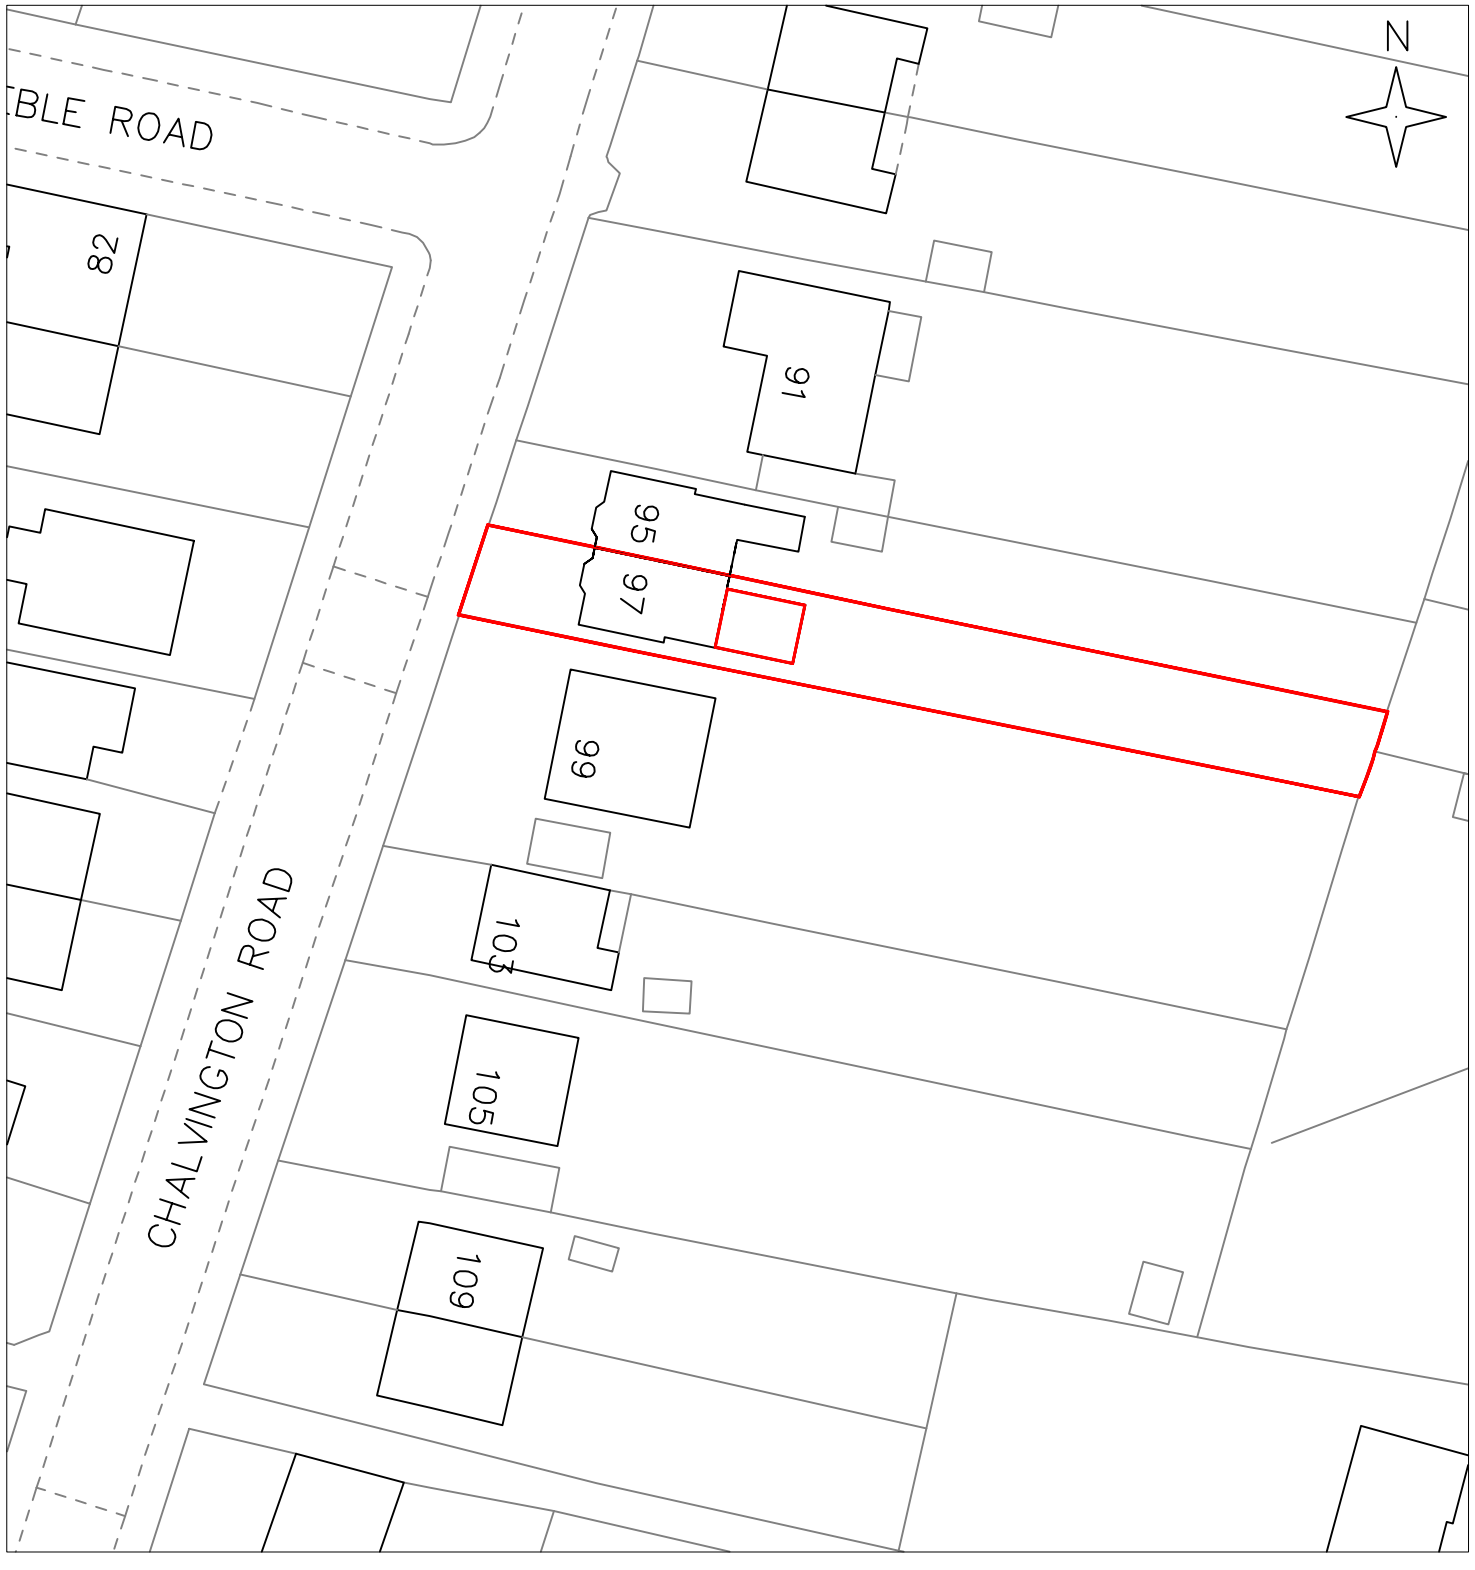

Site Plan - 1:500

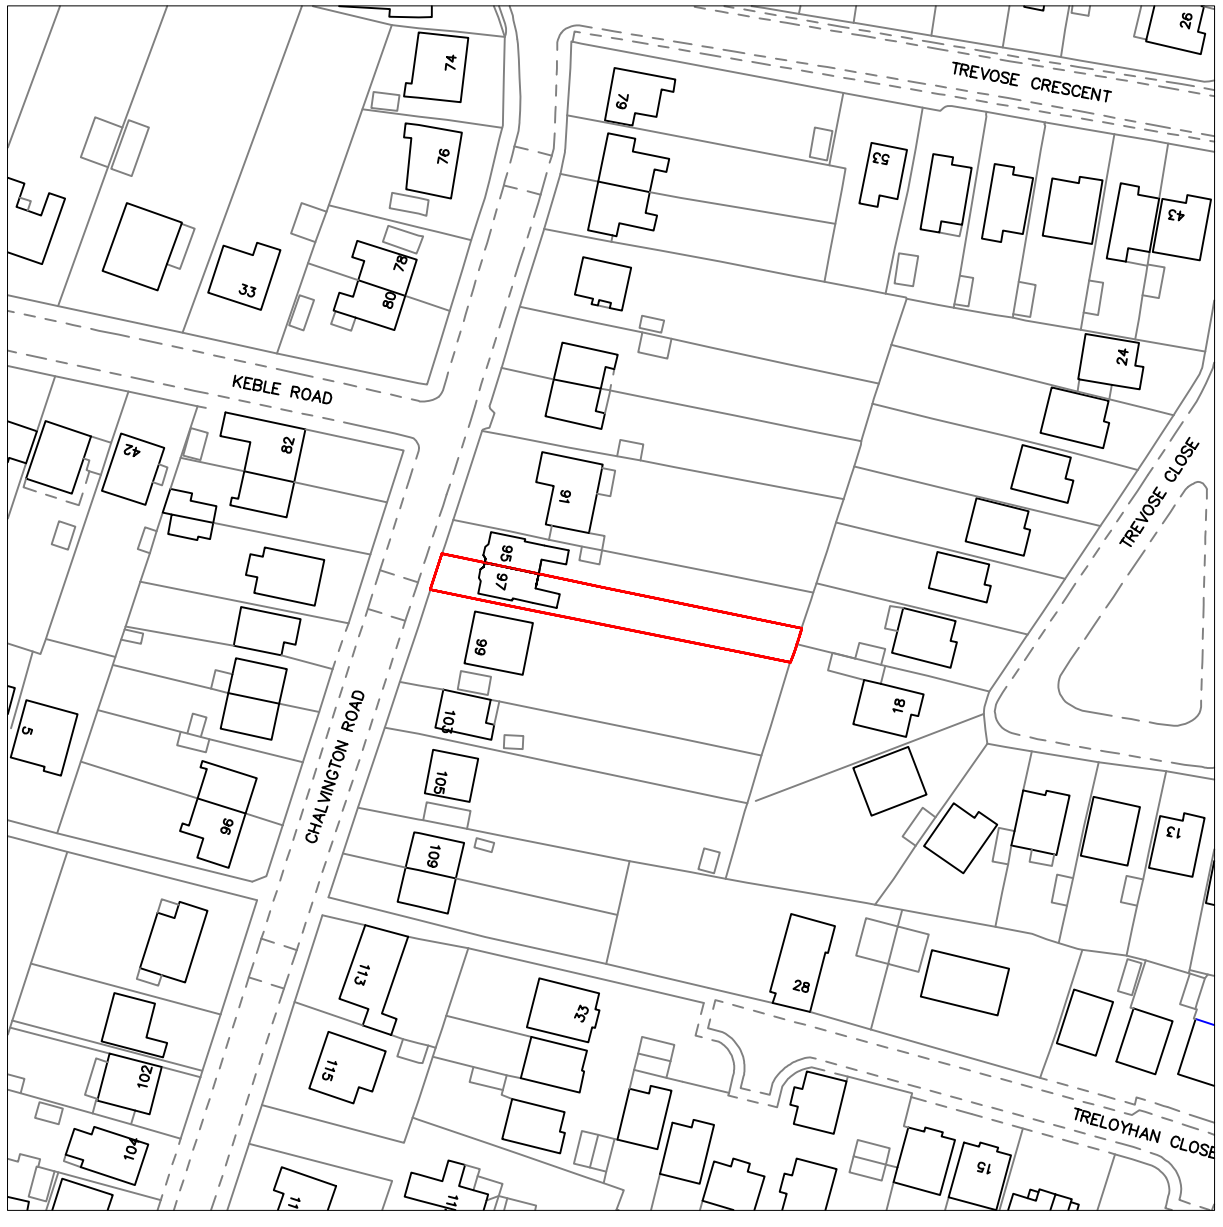

Location Plan - 1:1250