

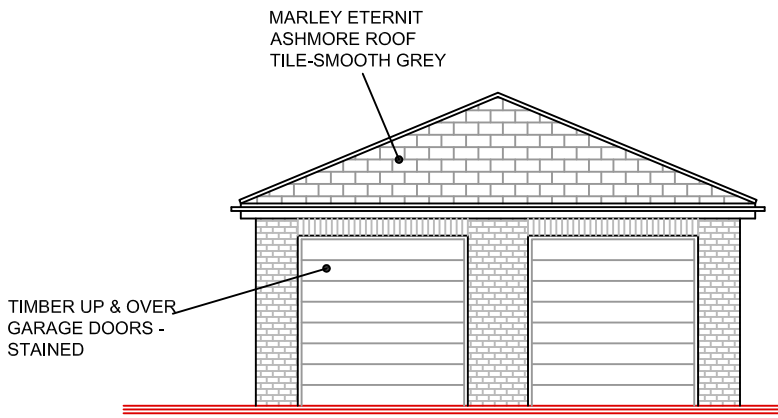



FRONT ELEVATION

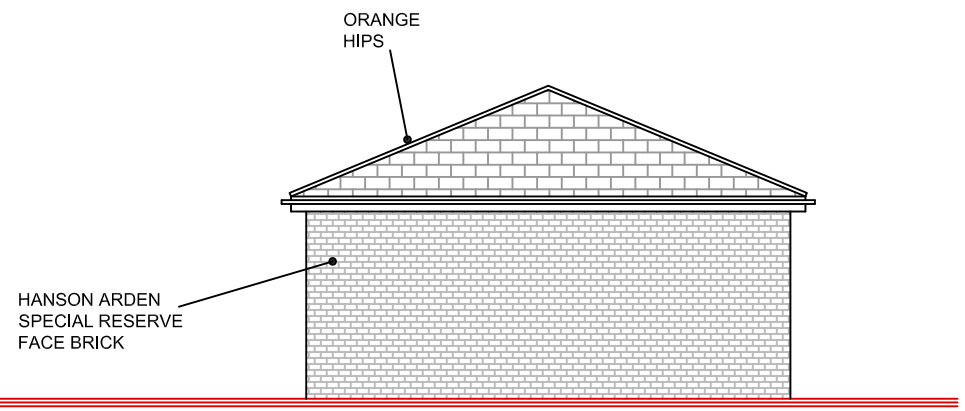


SIDE & REAR ELEVATIONS

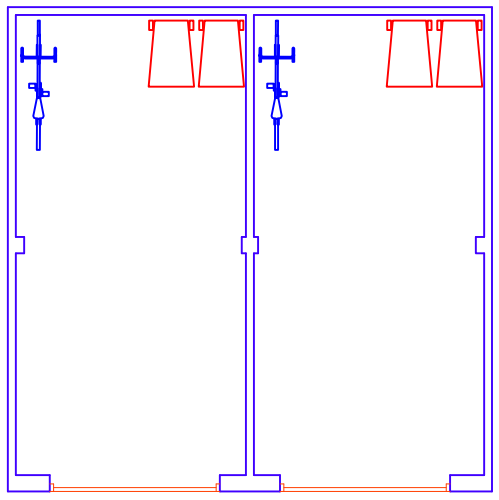

GROUND FLOOR LAYOUT

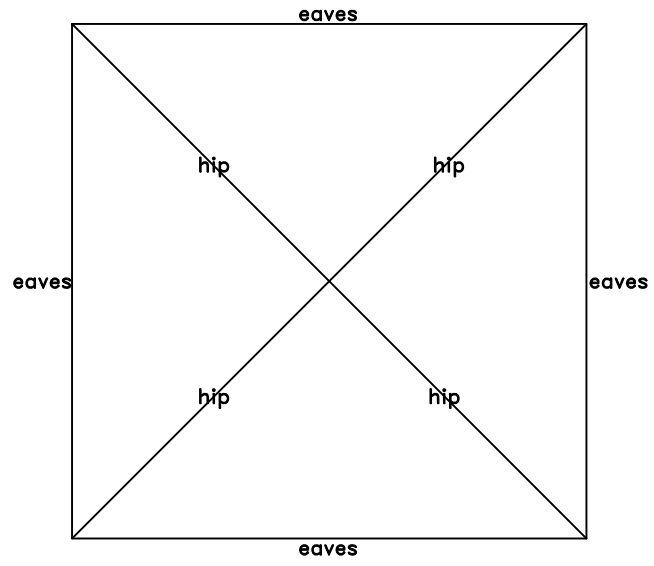

ROOF LAYOUT

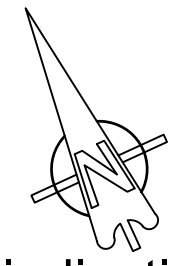

indicative

1 0 1 2 3 4 5 6

Scale Bar – Metres

Drg.Title: GARAGE DETAILS		Drg.No: 12/1780/P02
Client: BASCOMBE JOINERY	Location: 17 HAZEL CLOSE CHANDLERS FORD	Rev:
		Scale: 1:100 (A3)
		Drawn by: JSW

COPYRIGHT

JOHN S WARWICK
ARCHITECTURAL CONSULTANT
8 ST JOHNS GLEBE, ROWNHAMS, SOUTHAMPTON
HAMPSHIRE SO16 8AX - EMAIL designanddraw@aol.com
PHONE 023 8073 2405