
NOTE: All dimensions to be checked on site prior to commencement of any work
*** DO NOT SCALE FROM THIS DRAWING***
Notify C.A. of any discrepancies before ordering materials.

NORTH

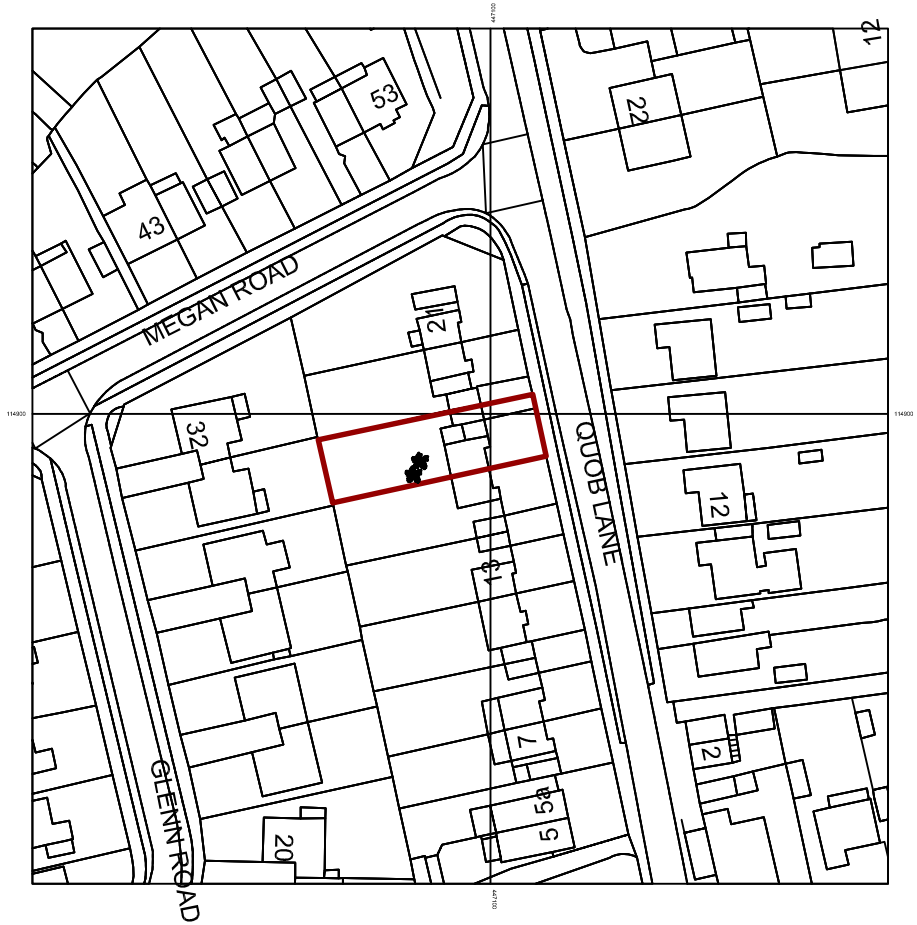

SCALE 1:1250

Planning

Rev	Date	Revision Details (Amended by:)	Approved by
B	01/10	Amended extension roof pitch	JM
A	28/06	Additional detail notes	JM

Project:
17 Quob Lane
West End
Mr A Hibbard

Drawing Title:
Location Plan

Date: 08-12-11 | Scale: 1-1250

HB Design
119 Chalvington Road,
Chandlers Ford,
Hampshire SO53 3EG
Tel: 023 8027 4934
Mobile: 07967 848363

Design/Survey by	Drawn by	Checked by
JM	JM	JM

Drawing No: Quob-0211-005

SURVEY		DESIGN		WORKING DRAWING	
FEASIBILITY		TENDER		RECORD DRAWING	
INFORMATION		CONTRACT		A.I.	