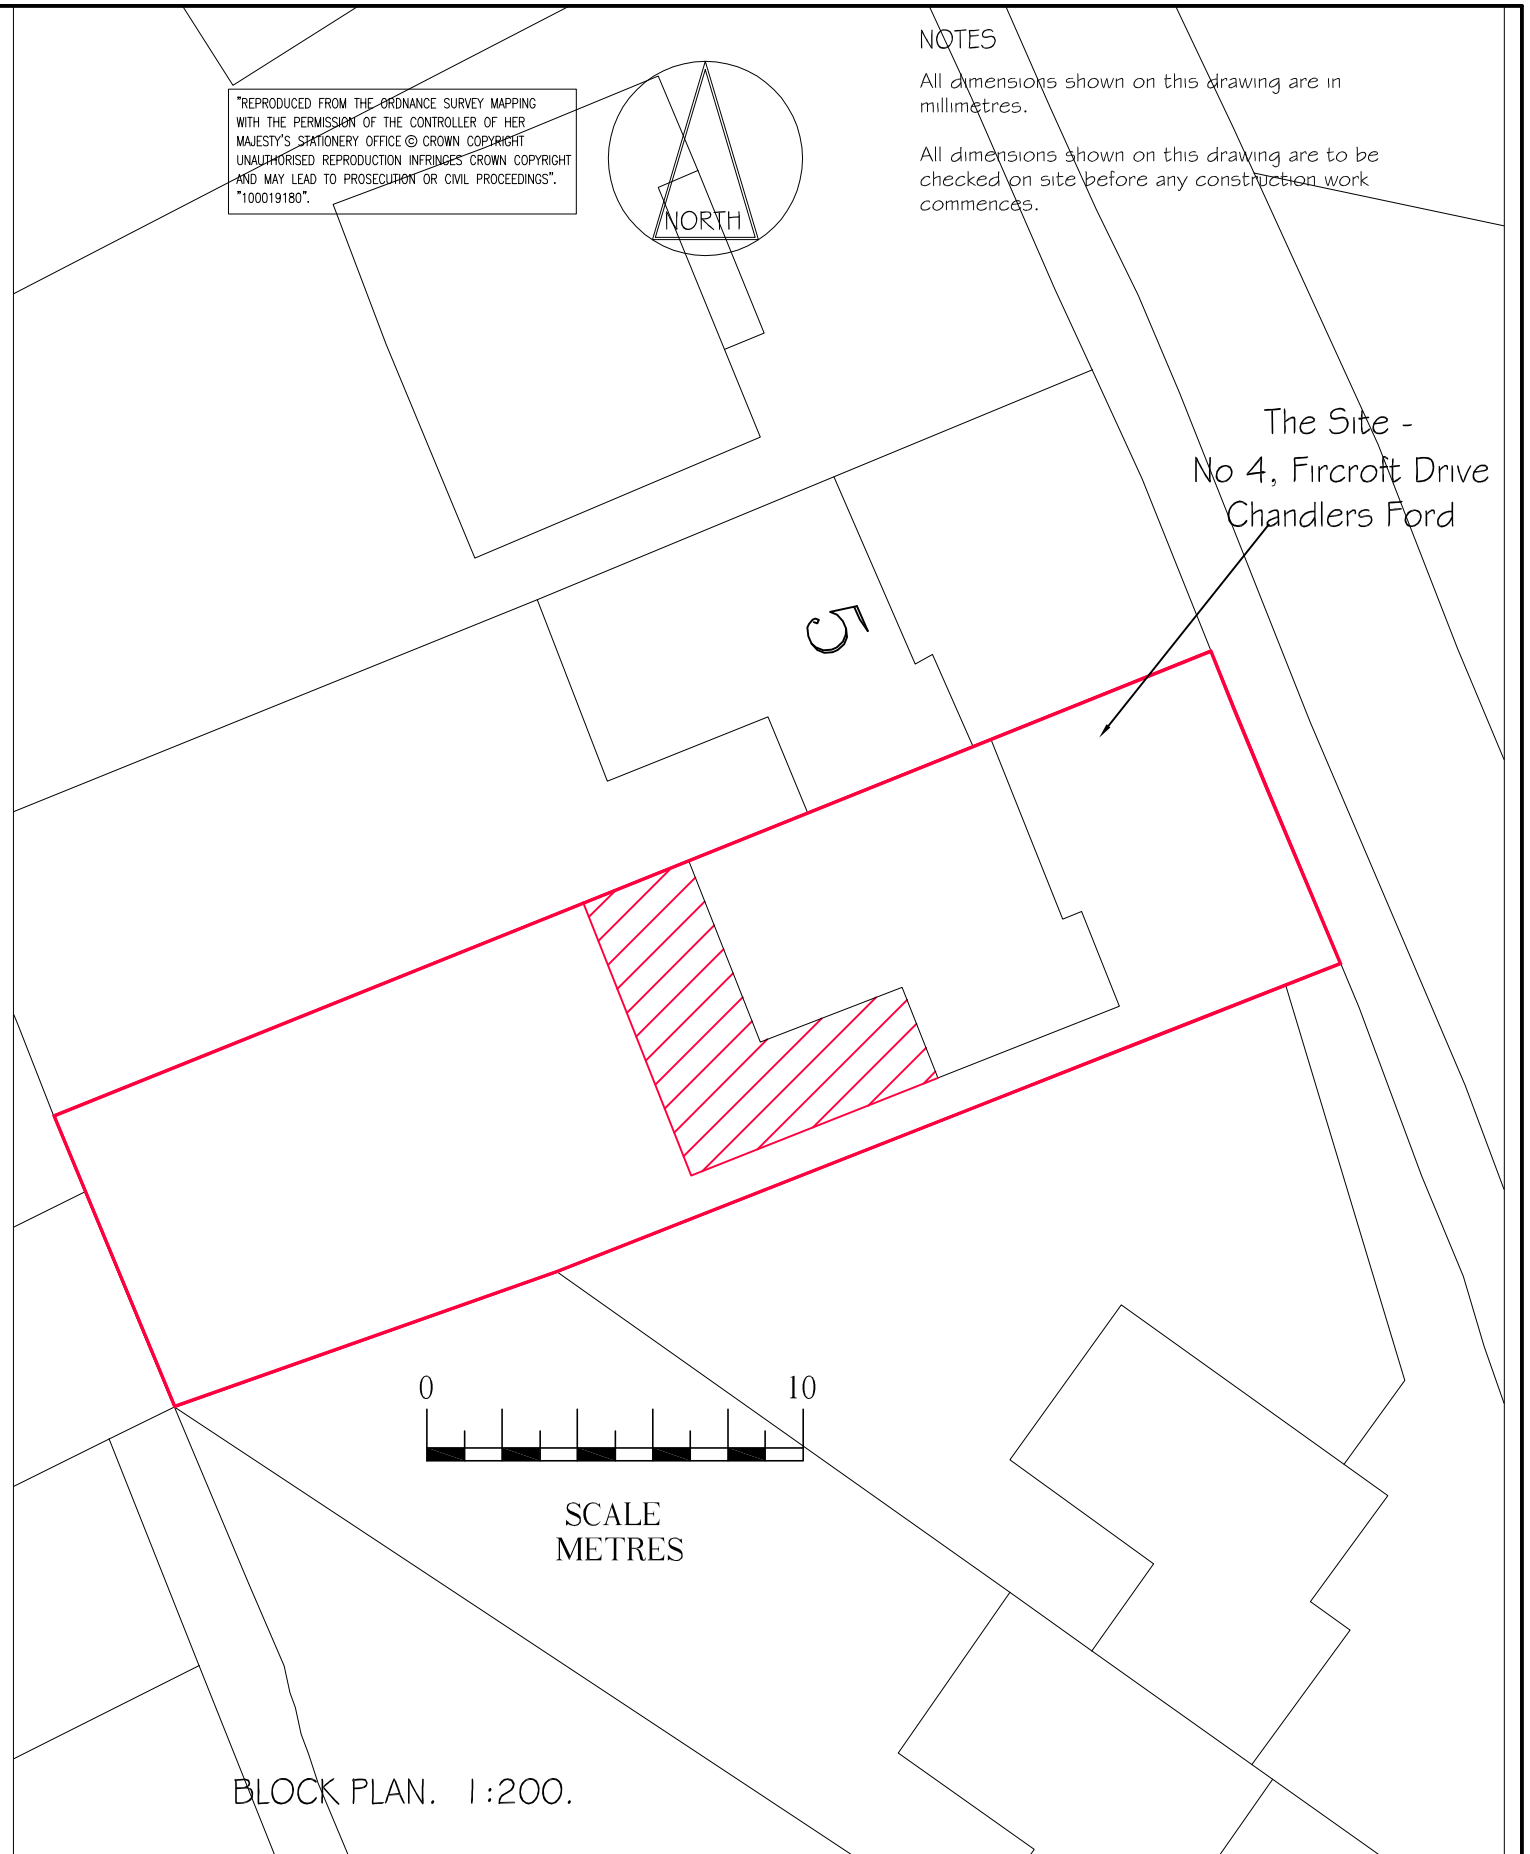


BLOCK PLAN. 1:200.

REV.	AMENDMENT	DATE	DRAWN	CHKD	APPD

CLIENT

MR AND MRS M WARNER

John Guard
Architectural Draughtsman and Planning Consultant
LITTLEHAVEN
STATION ROAD, NURSLING
SOUTHAMPTON SO16 0YD 02380 732173

DRAWN JG
CAD JG
CHECKED
APPROVED

SCHEME
PROPOSALS
No 4, Fircroft Drive
Chandlers Ford, Hants SO53 2HE

DRAWING TITLE
BLOCK PLAN

SCALE @ A3 AS SHOWN | DATE FEB 2013 | JOB No.

DRG No. SW/01/14/006 | REV | SUFFIX