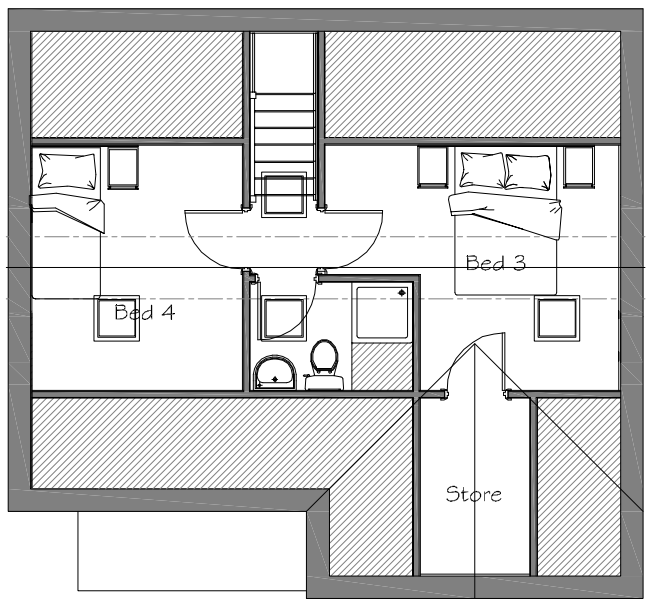

Second Floor Plan
Scale 1:100

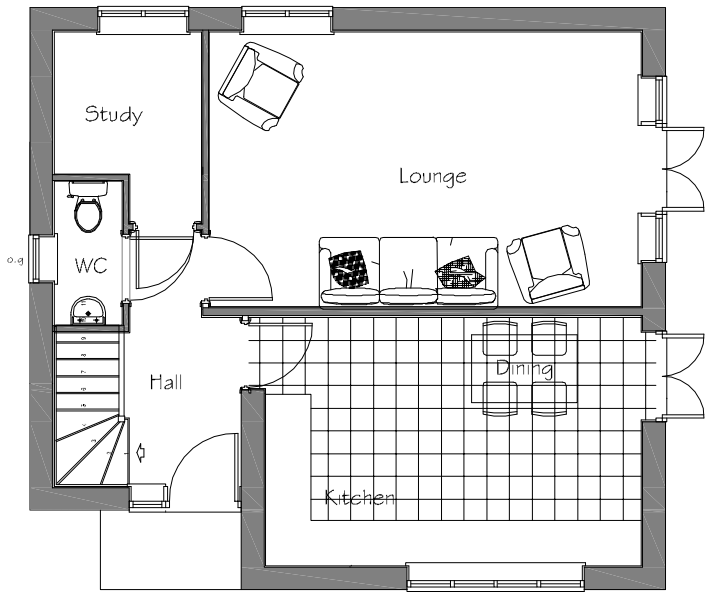

Ground Floor Plan
Scale 1:100

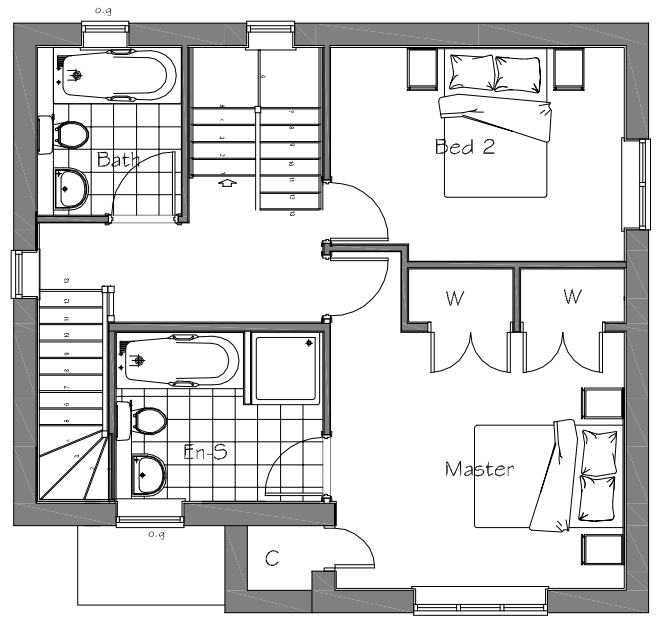

First Floor Plan
Scale 1:100

NOTES

© Copyright Reserved

1. This drawing is the copyright of NJD Asscoates Ltd. It may not be copied, altered or reproduced in any way whatsoever neither passed to a third party without their written authority.
2. Dimensions to be checked on site prior to commencing any work. Any discrepancies should be reported to the project designer immediately.
3. Please do not scale these drawings.
4. If in doubt ask.

rev.	description	date	by	ch
A	Issued for Planning	19/07/13	DwL	ND

drawing status:

NIGEL DYER ASSOCIATES ARCHITECTURE AND URBAN DESIGN
NIGEL DYER ASSOCIATES THE STUDIO, 15 BURITON ROAD, HARESTOCK, WINCHESTER, HAMPSHIRE SO22 6JB
T. 01962 882234 M. 07860 556952 E. nigel@dyerarch.co.uk

client: BARGATE

project: THE BUILD CENTRE
KNOWLE HILL
EASTLEIGH

drawing: HOUSE TYPE A1
PLANS

drawn	scale	checked	date
DWL	1:100 @ A3	NJD	July 13

drawing no. 1307-11 revision A