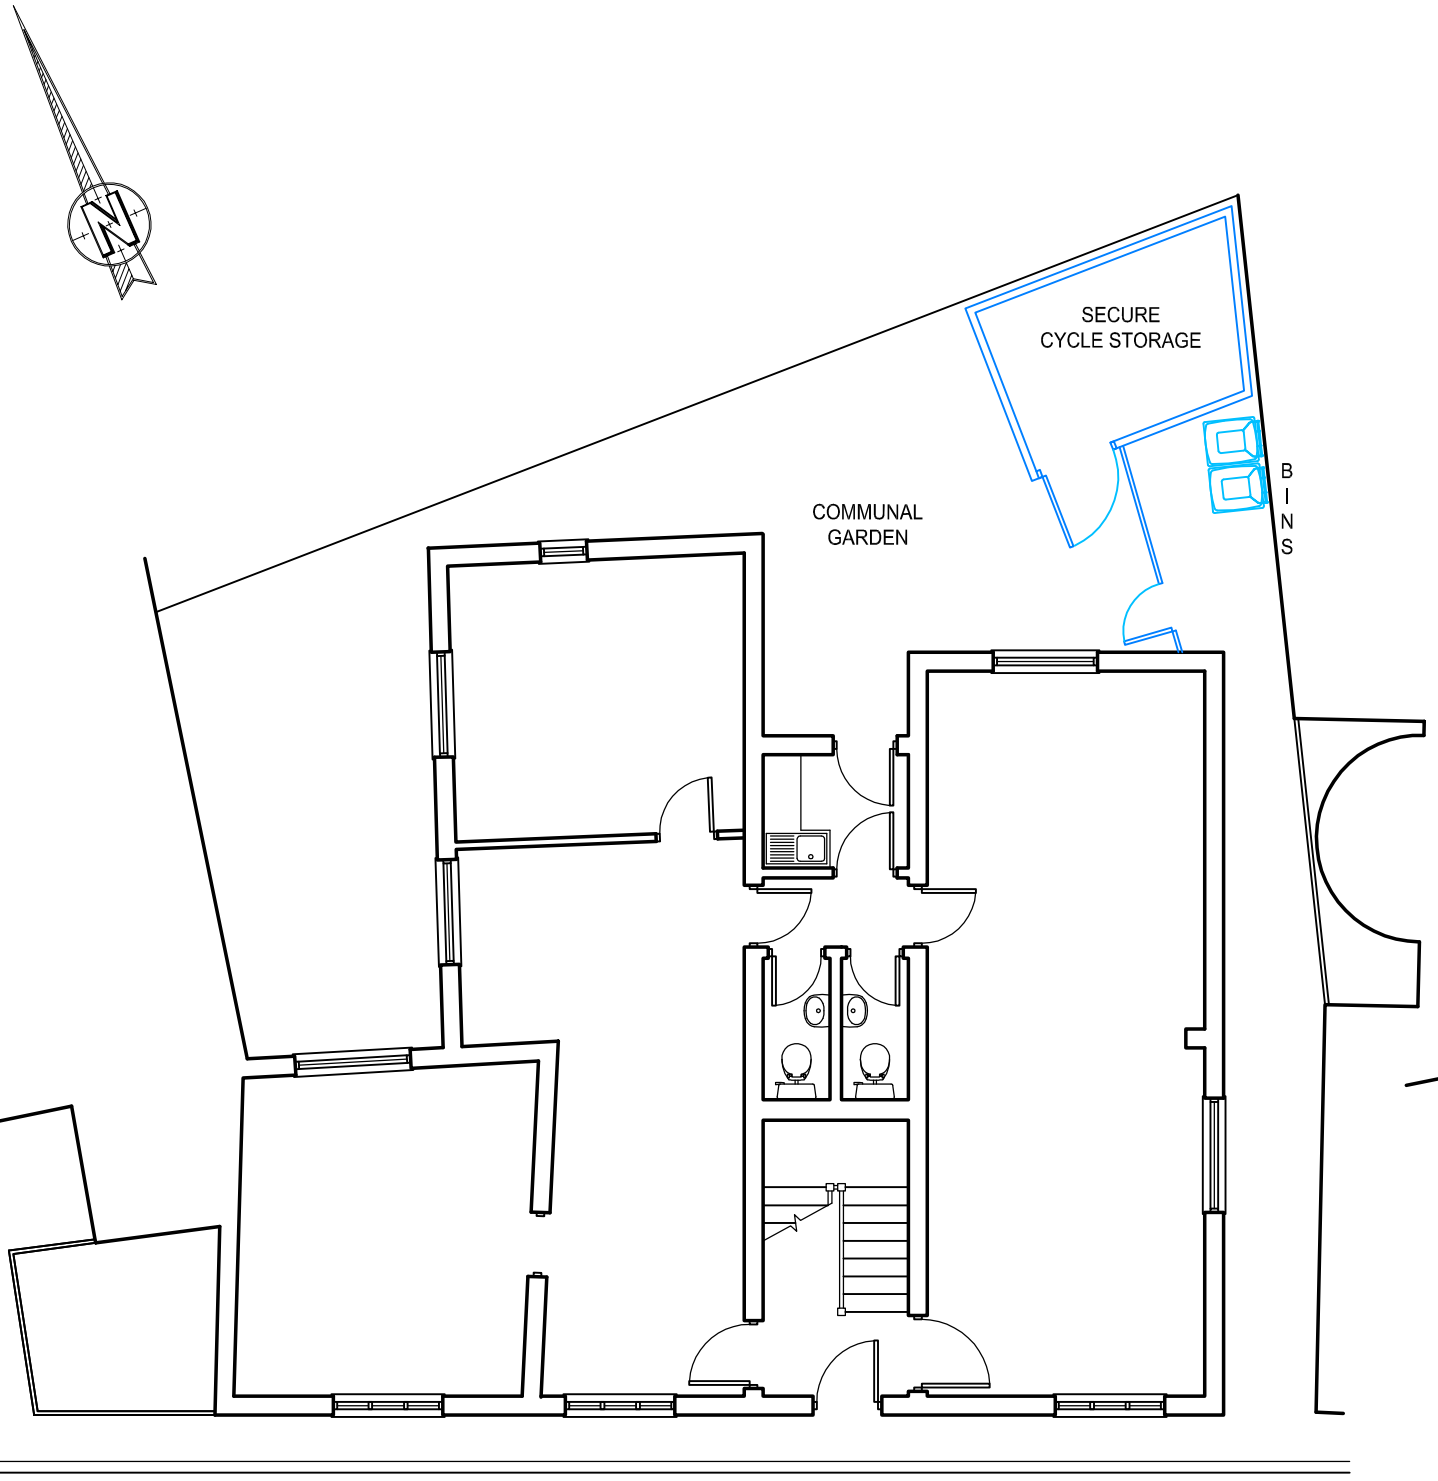


GROUND FLOOR

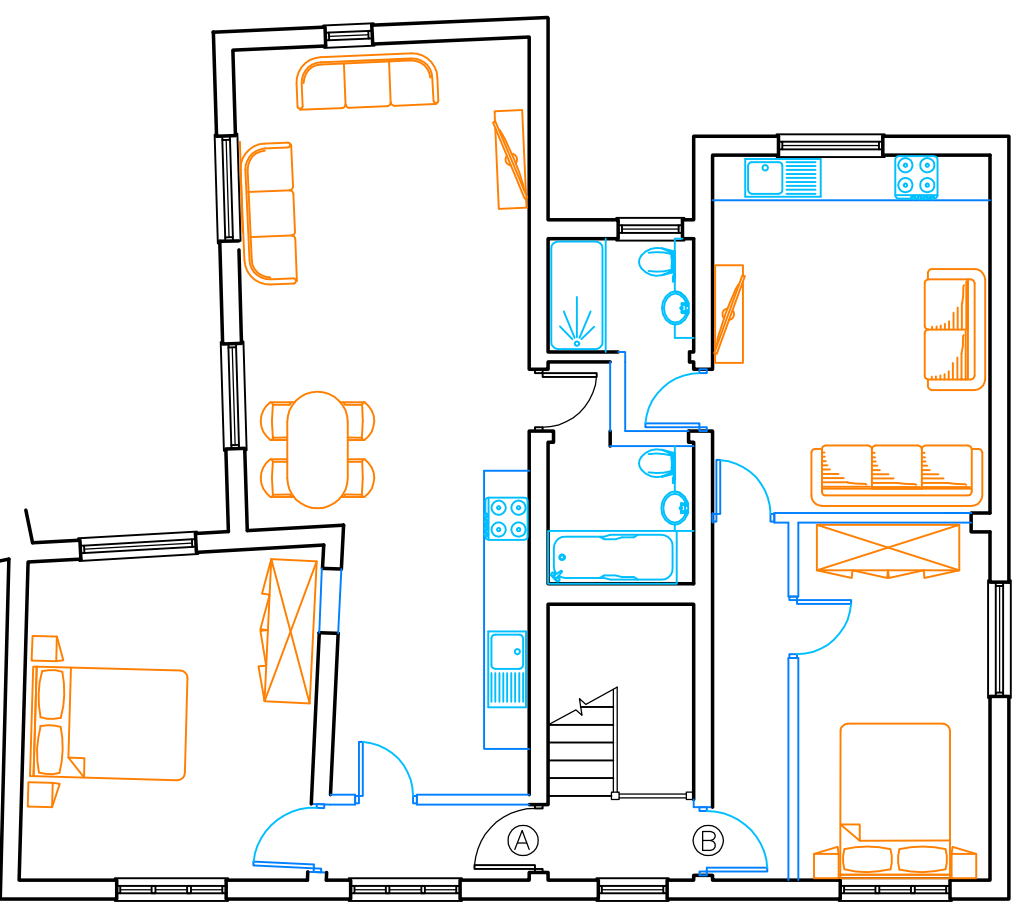


FIRST FLOOR

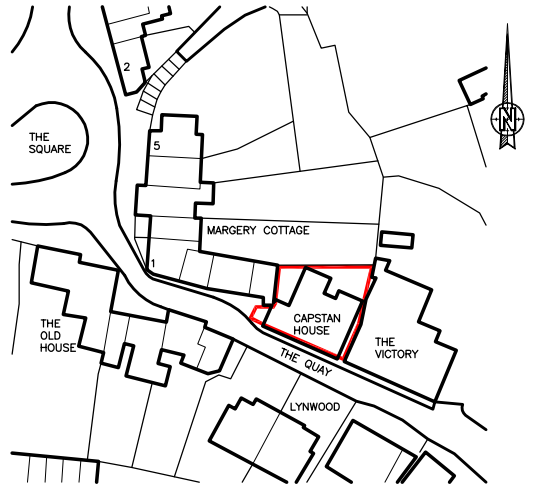


0m 1m 2m 3m 4m 5m 6m 7m 8m 9m 10m

KNIGHT ARCHITECTURAL DESIGN
*K.A.D. Ltd.*
The Gatehouse, Admirals Wood
7 Coldeast Way
Sarisbury Green
Southampton
SO31 7AT
m: 07801 346 479
t: 01489 660 194
e: ian@k-a-d.co.uk

Client: IAN FAIRBAIRN

Drawing: PROPOSED PLANS

Project: CAPSTAN HOUSE
HAMPSHIRE
SO31 4HA

| Scale | Date |
|---|---|
| 1:100@A3 | OCTOBER 15 |

| Project no. | Sequential | Bldg/Floor | Detail | Rev |
|---|---|---|---|---|
| KAD | 01 | A | PLAN | . |