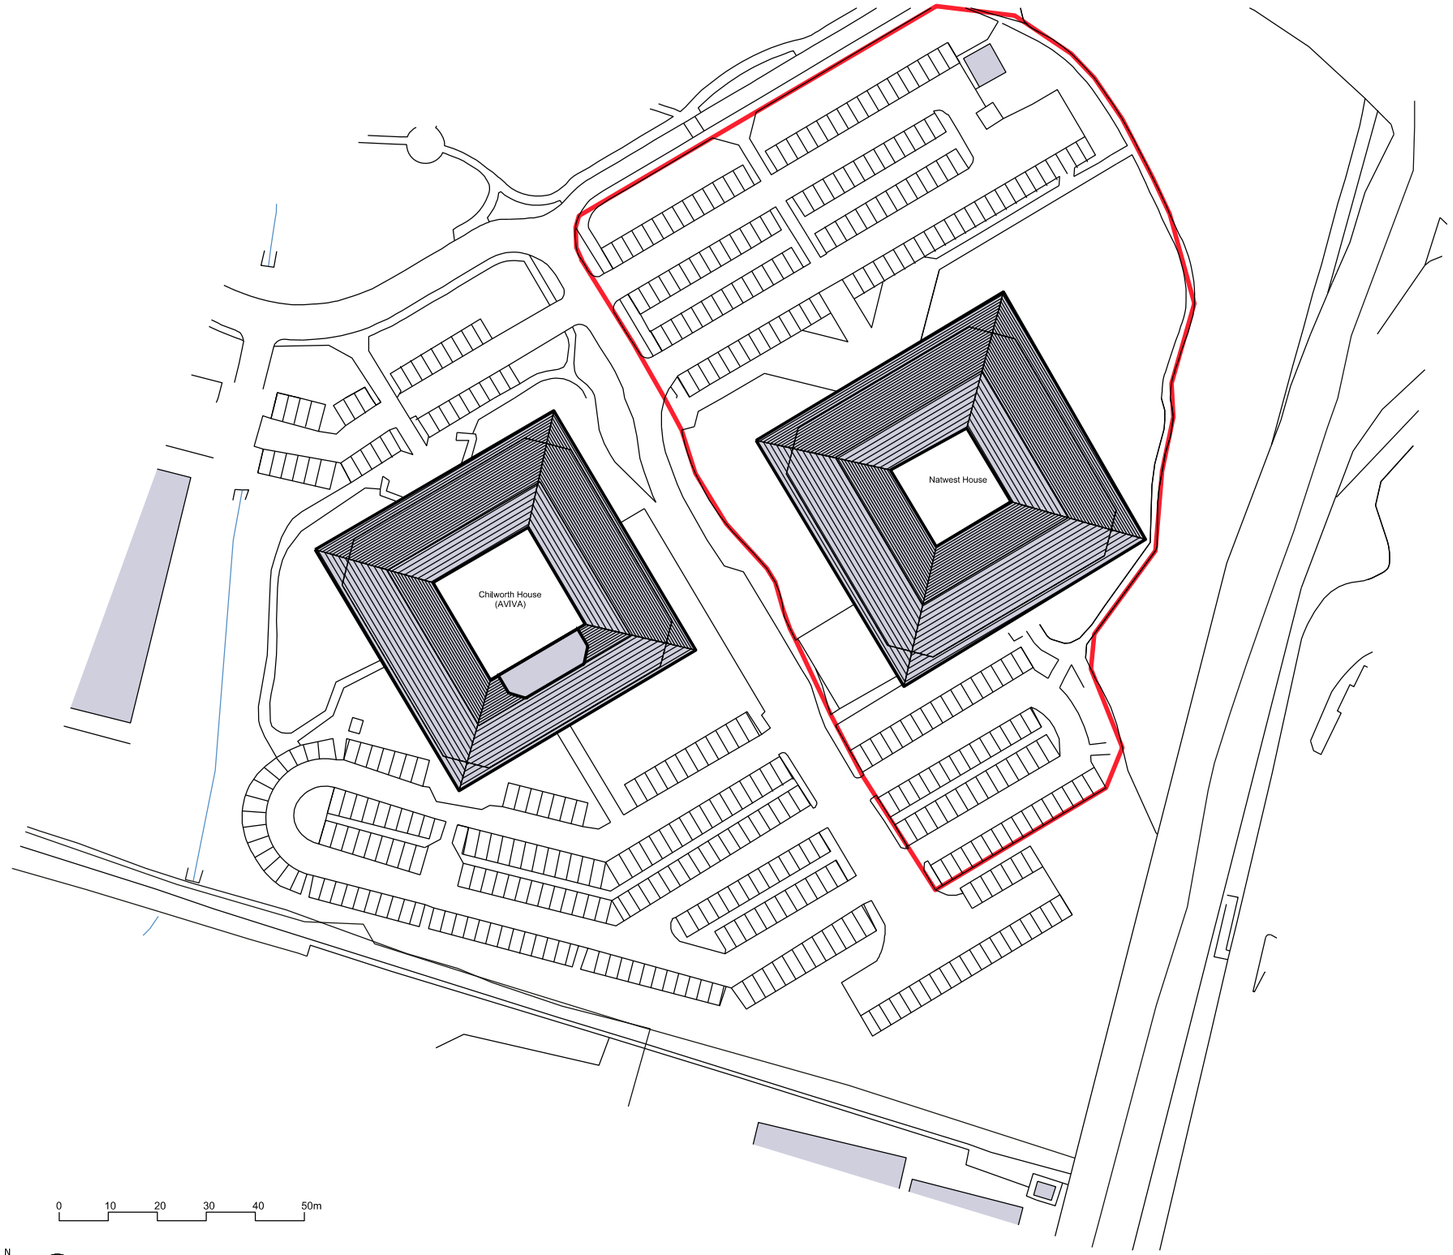

01 Existing Site Plan
1:1250@A3

joneshargreaves
Building & Project Consultants

21 Woodstock Street
Mayfair, London
W1C 2AP
info@joneshargreaves.co.uk

Tel: +44 (0)207 493 5503
www.joneshargreaves.co.uk

[illegible] ONLY

Notes:

Unless indicated, this drawing is for information only.
Do not scale, use figured dimensions only.
All dimensions to be checked on site.
Drawing subject to statutory approvals.
Drawing not to be reproduced without permission.

Dwg original size: A3

Revisions:

Date:	Rev:	Note:	Drawn	Checked
06.11.2015	*	Preliminary Issue	GB	PH

Project No.: 15035
Project: Natwest House
Dwg Title: Site Location Plan
Scale: 1:1250@A3
Drwg. No: AP(0)_001

Client: London and Scottish Property
Date: 11.06.2015
Rev: *

Copyright of Jones Hargreaves. All rights reserved.