Proposed Sun Room Elevations scale 1:100

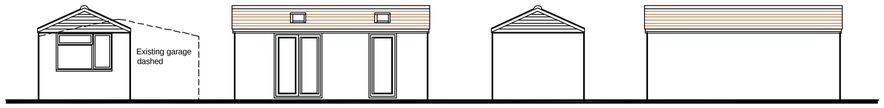

West South East North

Proposed Elevations scale 1:100

0m 1.0 2.0 3.0 4.0 5.0 6.0 7.0 8.0 9.0 10.0m

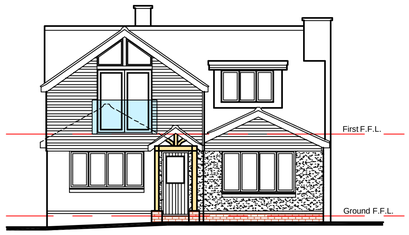

Front West

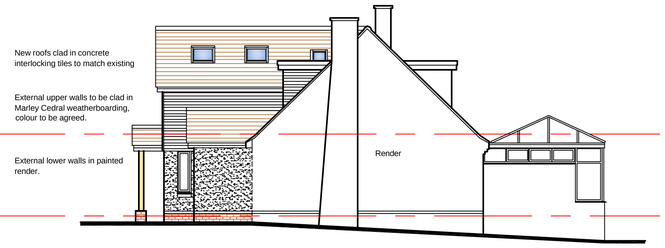

Side South



Rear East

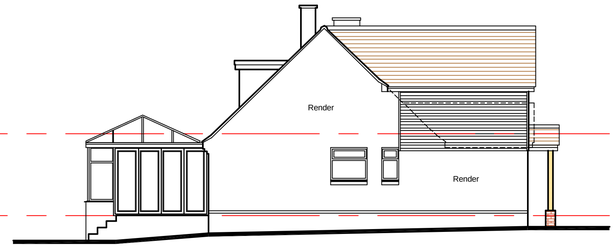

Side North

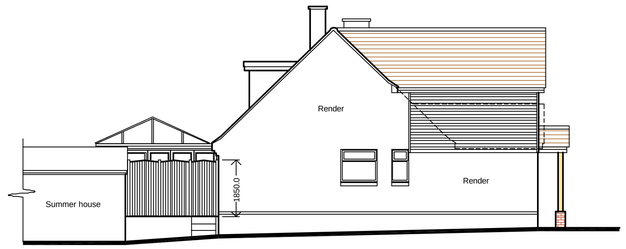

Side North Showing Decking Screen

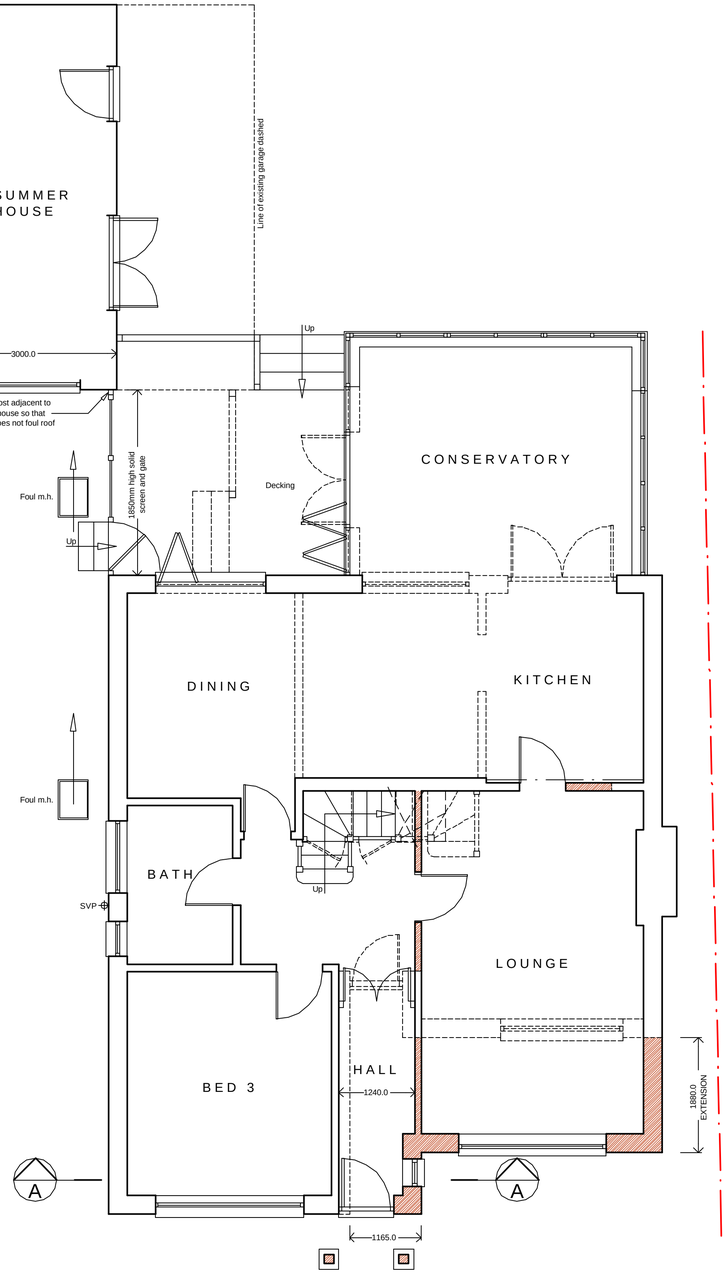

Proposed Ground Floor Plan scale 1:50

0m 0.5 1.0 1.5 2.0 2.5 3.0

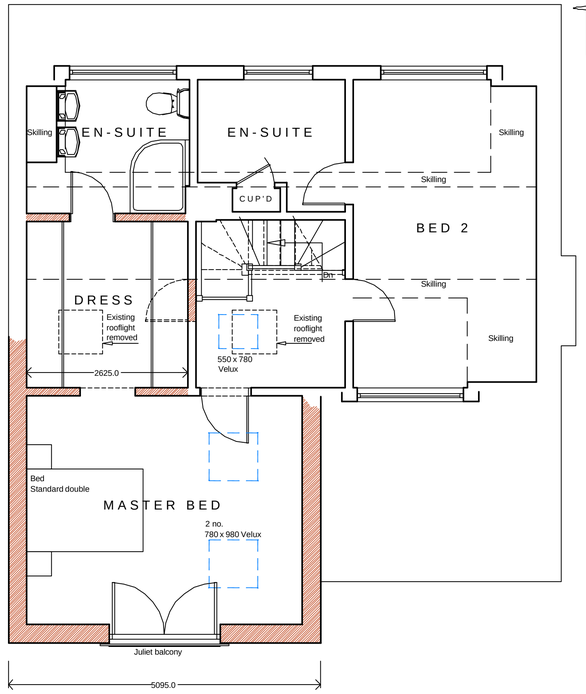

Proposed First Floor Plan scale 1:50

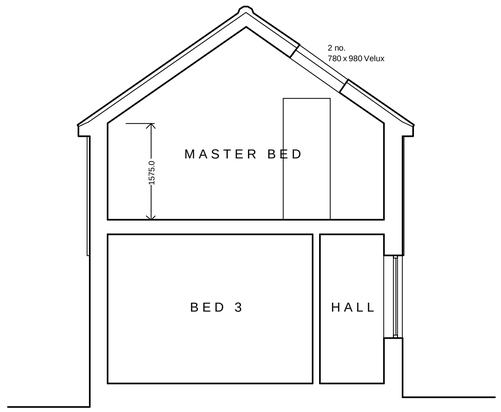

Section A~A scale 1:50

General Notes:

This drawing is the copyright of N & J Design Limited and may not be copied in whole or in part without prior permission.

It is the clients/developers responsibility to ensure all relevant approvals are in place and conditions satisfied prior to commencement of works, including, but not limited to:
The Party Wall etc Act 1996
Local Authority Planning Consent
Highways (Road opening permit)
Local Water Authority
Building Regulations (Local Authority, NHBC etc)
Environment Agency

Rev:	Date:	Description:
B	21-08-12	Amended to planners requirements
A	25-07-12	Prepared for planning application

Title:

Proposed: Plans & Elevations

Project:

15 Oakwood Way
Hamble
Southampton
SO31 4HJ

N & J architectural design studio
7 Hedley Gardens
Hedge End
Southampton
SO30 2WT
Tel: 01489 789522
www.nandjdesign.co.uk

Drawn:	N Keatley	Date:	05.07.12
Checked:		Date:	
Scale:	1:50 1:100	Revision:	B

Drawing no: 2012.05.04/02 A1 sheet

N and J Design Limited